PROJ. REFERENCE NO.	SHEET NO.
B-4983	TMP-3

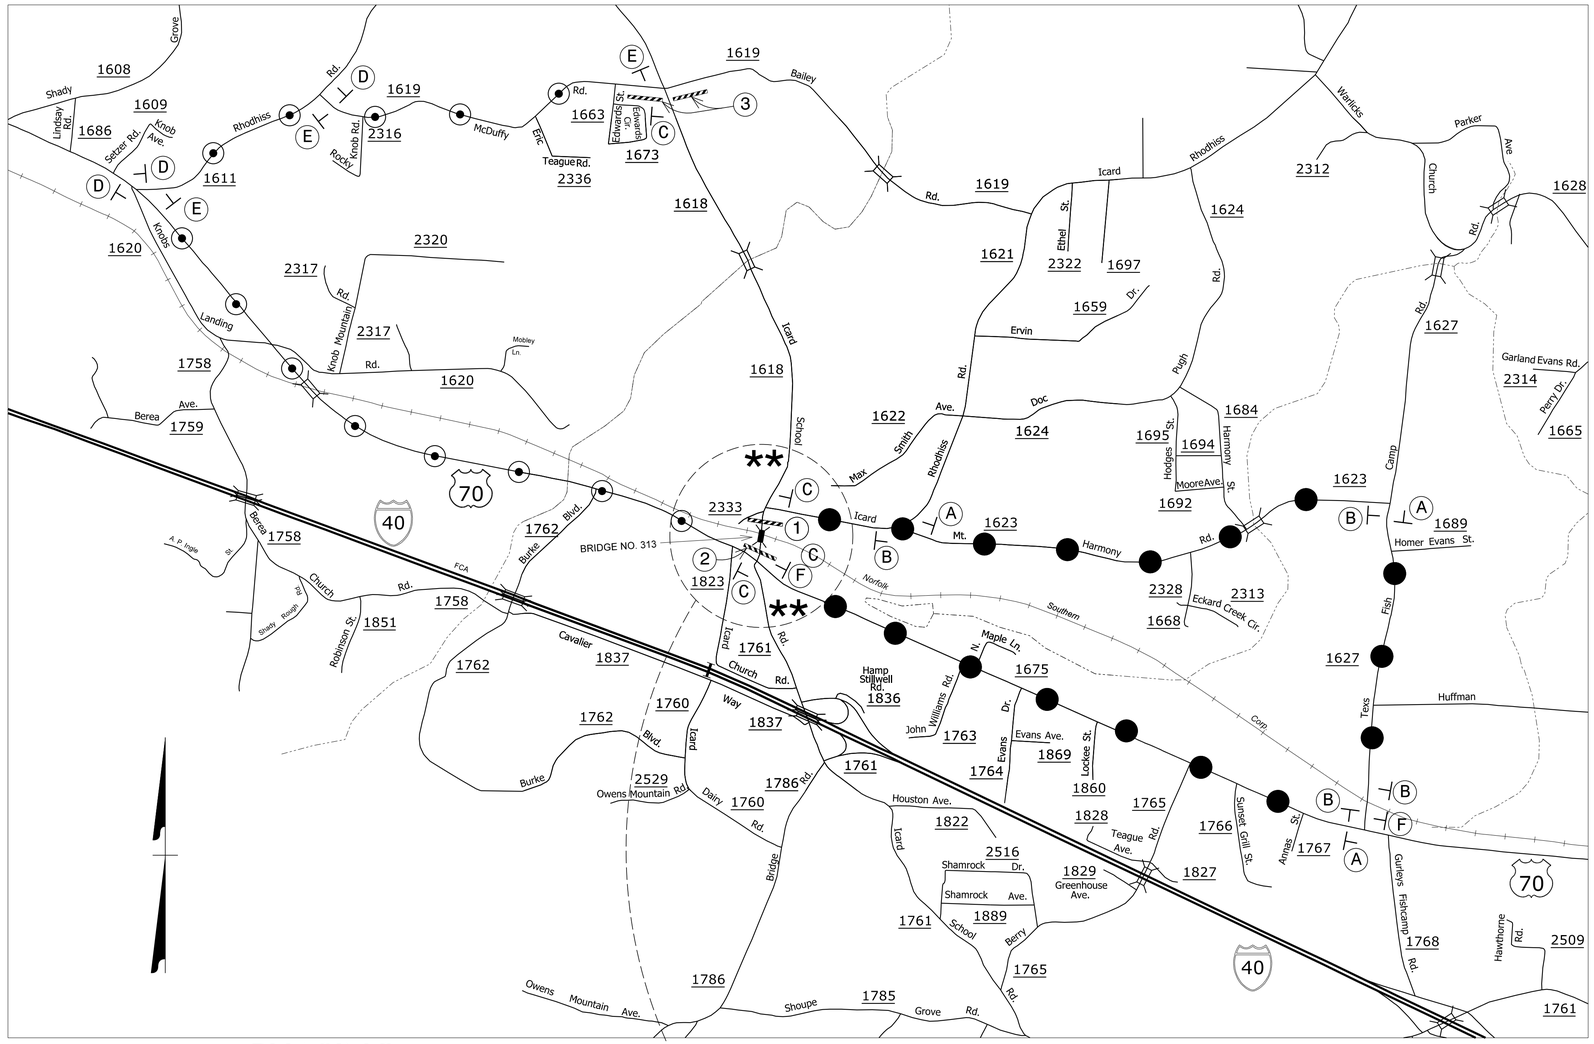

PHASING

NOTE: MAINTAIN ACCESS TO THE CHURCH AT ALL TIMES

STEP 1. INSTALL AND ACTIVATE THE TEMPORARY SIGNAL AT US 70 AND TEX'S FISH CAMP ROAD (SEE TEMPORARY SIGNAL PLAN)

STEP 2. INSTALL ALL OFF-SITE DETOUR SIGNING (SEE TMP-3).

- USING RSD 1101.03 (SHEET 2 OF 9), CLOSE SR 1618 (ICARD SCHOOL ROAD) FROM STA. 10+15+/- -L- TO STA. 16+40+/- -L-.

STEP 3. CONSTRUCT -L-, INCLUDING NEW STRUCTURE, UP TO BUT NOT INCLUDING THE FINAL LAYER OF SURFACE COURSE FROM STA. 10+15+/- TO STA. 16+40+/-.

STEP 4. PLACE TEMPORARY PAVEMENT MARKINGS FROM STA. 10+15+/- -L- TO STA. 15+50+/-

STEP 5. USING A FLAGGER OPERATION (RSD 1101.02 SHEET 1 OF 15), PLACE FIRST LAYER OF SURFACE COURSE AND TEMPORARY MARKERS ON -L- FROM STA. 16+40+/- TO STA. 17+80+/-

STEP 6. REMOVE ALL TYPE III BARRICADES AND DETOUR SIGNING. REOPEN SR 1618 (ICARD SCHOOL ROAD) TO A 2-LANE, 2-WAY TRAFFIC PATTERN.

STEP 7. USING A FLAGGER OPERATION (RSD 1101.02 SHEET 1 OF 15), PLACE THE FINAL LAYER OF SURFACE COURSE AND FINAL PAVEMENT MARKINGS, AS SHOWN IN THE PAVEMENT MARKING PLAN, FROM STA. 15+50+/- -L- TO STA. 17+80+/-

STEP 8. REMOVE ALL REMAINING TEMPORARY SIGNS AND TRAFFIC CONTROL DEVICES (INCLUDING TEMPORARY SIGNAL).

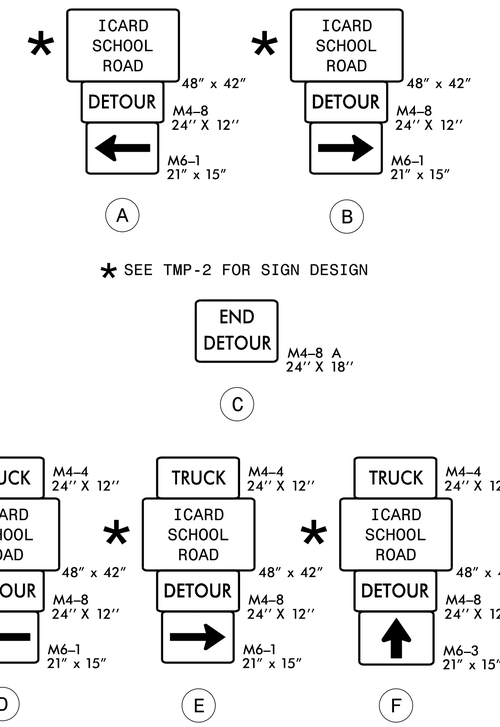

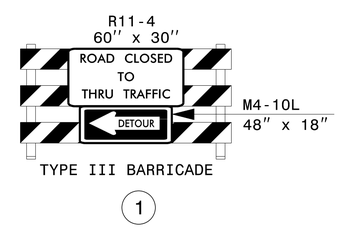

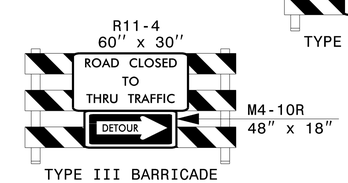

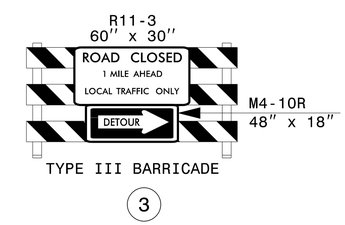

APPROVED: DocuSigned by: J. W. Woolard, Jr. DATE: 4/8/2014

SEAL

NORTH CAROLINA PROFESSIONAL SEAL 19862 ENGINEER J. W. WOOLARD, JR.

DIVISION OF HIGHWAYS STATE OF NORTH CAROLINA DEPARTMENT OF TRANSPORTATION WORK ZONE TRAFFIC CONTROL

OFFSITE DETOUR AND PHASING

3/31/2014
P:\TIPProjects-B\B4983\Traffic\TrafficControl\TCP\B4983_TC_TMP03.dgn
User:cdreich