PROJECT REFERENCE NO.	SHEET NO.
B-4983	Sig. 9 M 6

Construction Details – Strain Poles

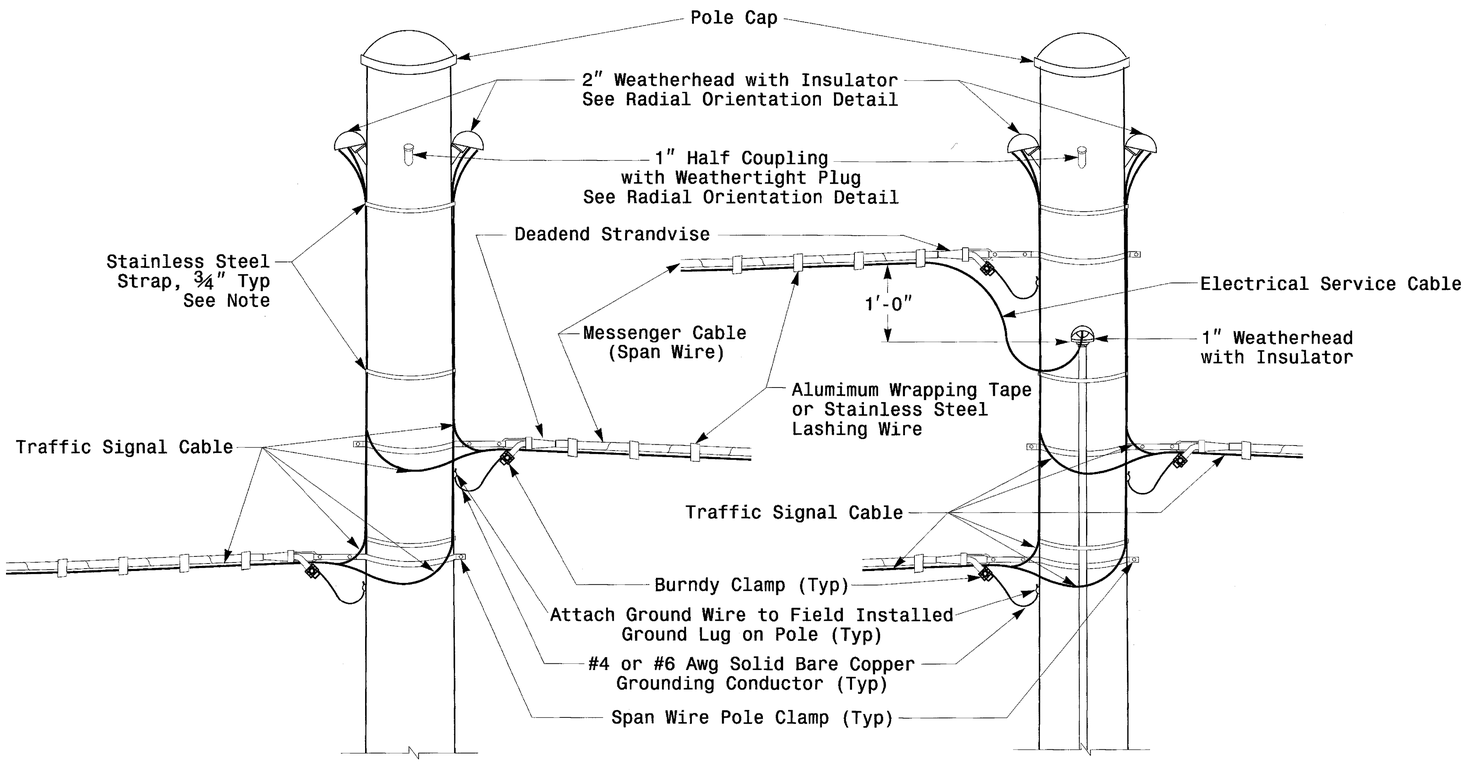

Strain Pole Attachments

Note: Strap all signal cables to the side of the pole with 3/4" stainless steel straps when the distance between the spanwire attachment clamp and the weatherheads exceeds 36"

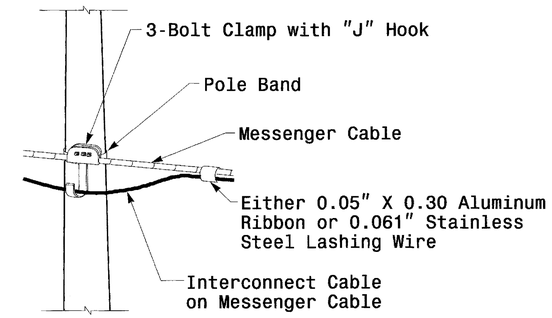

Attachment of Cable to Intermediate Metal Pole

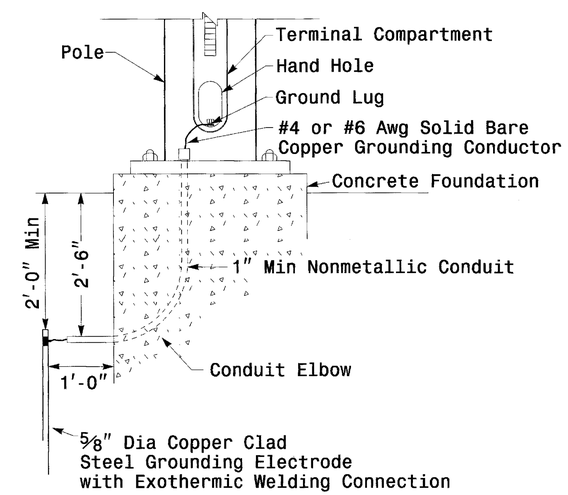

Metal Pole Grounding Detail

Prepared In the Offices of:
Transportation Mobility and Safety Division
Signal Design Section
1750 N.Greenfield Pkwy,Garner,NC 27529

Construction Details
Strain Poles

PLAN DATE:	AUGUST 2013	REVIEWED BY:	C.F. ANDREWS
PREPARED BY:	N. BITTING	REVIEWED BY:	D.C. SARKAR

REVISIONS	INIT.	DATE

SCALE
0 NA
NONE

SEAL
NORTH CAROLINA PROFESSIONAL SEAL 028094 ENGINEER DEBISH C. SARKAR

D. Sarkar 8.7.2013
SIGNATURE DATE

SIG. INVENTORY NO.

07-AUG-2013 13:19
S:\TTSGS\HTS-Signals\Workgroups\Structures\Drawings\2012 Standard Strain Pole Dwgs\2012 M6.dgn
nbitting