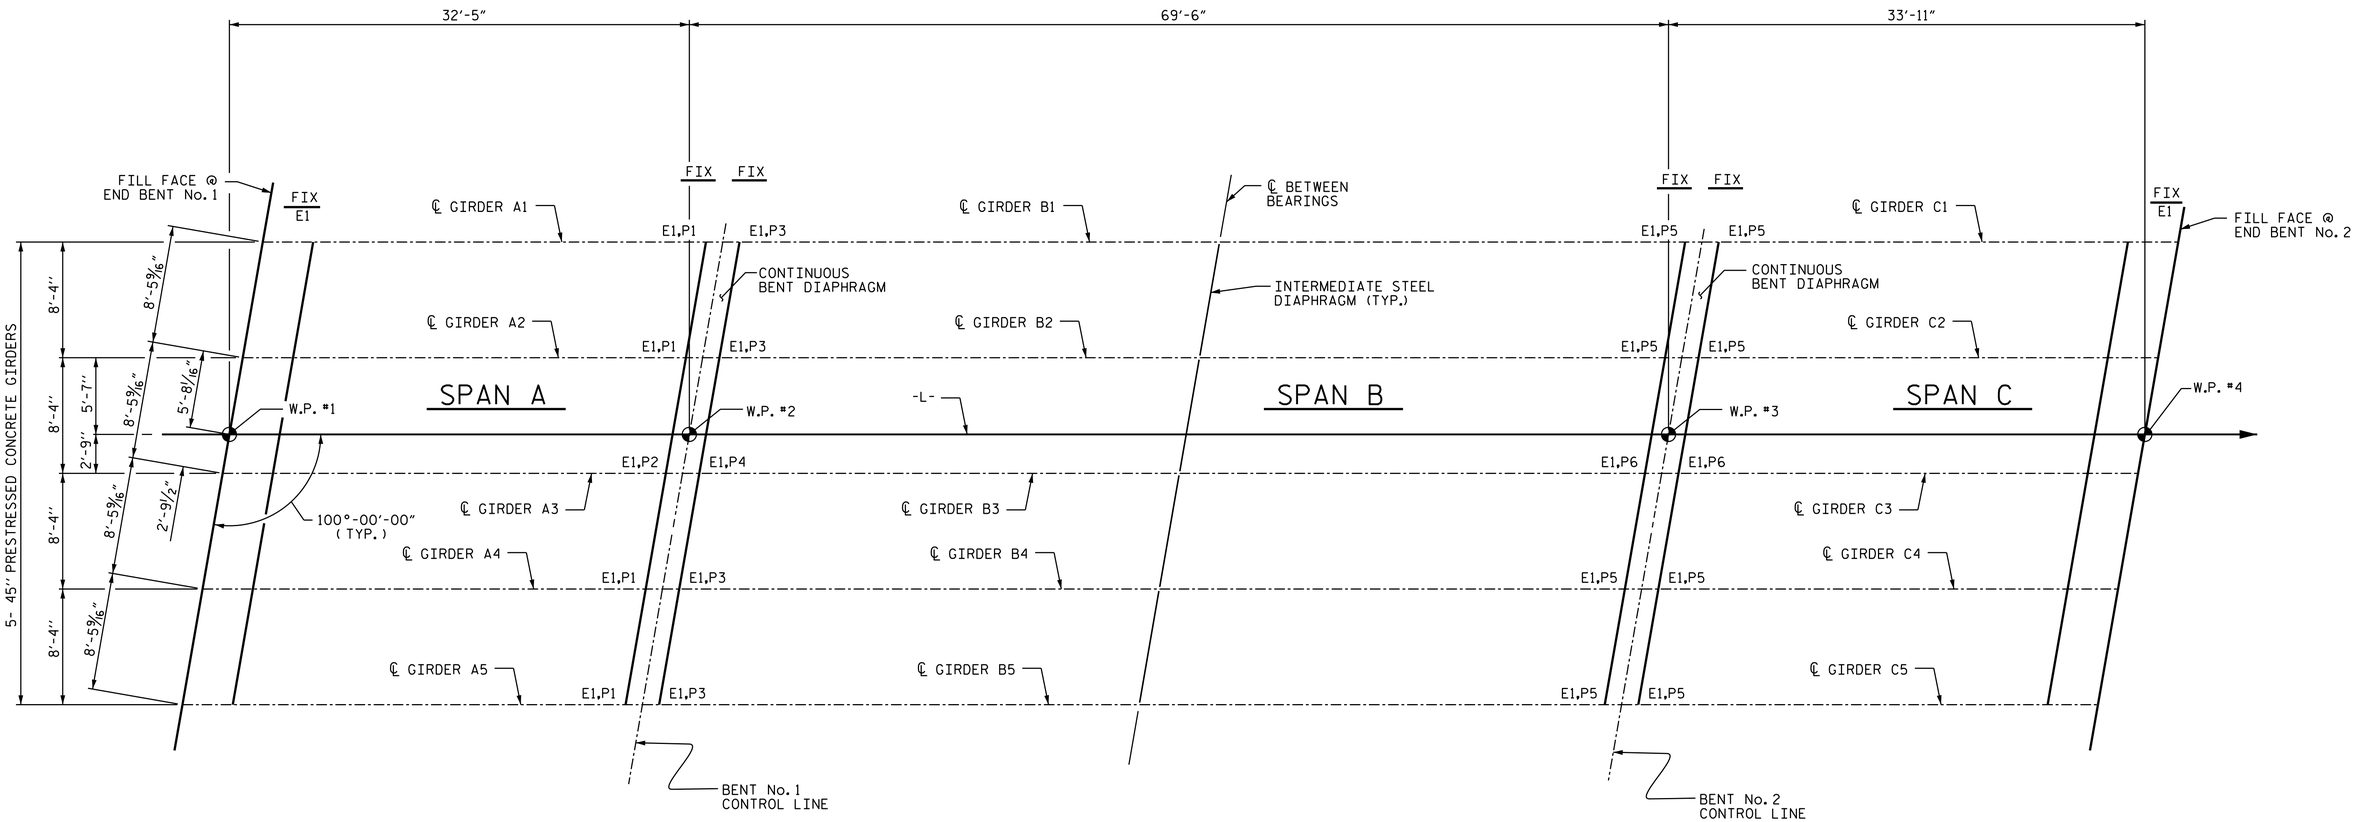


# FRAMING PLAN

FOR SOLE PLATES, SEE "ELASTOMERIC BEARINGS" SHEET.

PROJECT NO. B-4983

BURKE COUNTY

STATION: 13+52.95 -L-

STATE OF NORTH CAROLINA
DEPARTMENT OF TRANSPORTATION
RALEIGH

SUPERSTRUCTURE

FRAMING PLAN
(SPANS A,B, & C)

NORTH CAROLINA PROFESSIONAL SEAL 20125 ENGINEER MARSHALL C. CHECK, JR.

Marshall C. Check, Jr.
8549D9E8BAA3B405... 4/25/2014

| REVISIONS | | | | | | SHEET NO. |
|---|---|---|---|---|---|---|
| NO. | BY: | DATE: | NO. | BY: | DATE: | S-9 |
| 1 | | | 3 | | | TOTAL SHEETS |
| 2 | | | 4 | | | 36 |

DRAWN BY : V.X. NGUYEN DATE : 6/21/12
CHECKED BY : H.T. BARBOUR DATE : 4/13
DESIGN ENGINEER OF RECORD: W.J. HARRIS DATE : 4/14

$$$$$$$SYSTIME$$$$$
$$$$$$$$$$$$$$$$$$$$$$$$DGN$$$$$$$$$$$$$$$$$$$$$$$
$$$$USERNAME$$$$

NCBDS