PROJ. REFERENCE NO.	SHEET NO.
R-3620	X-1

0 5 10

UNDERCUT EXCAVATION

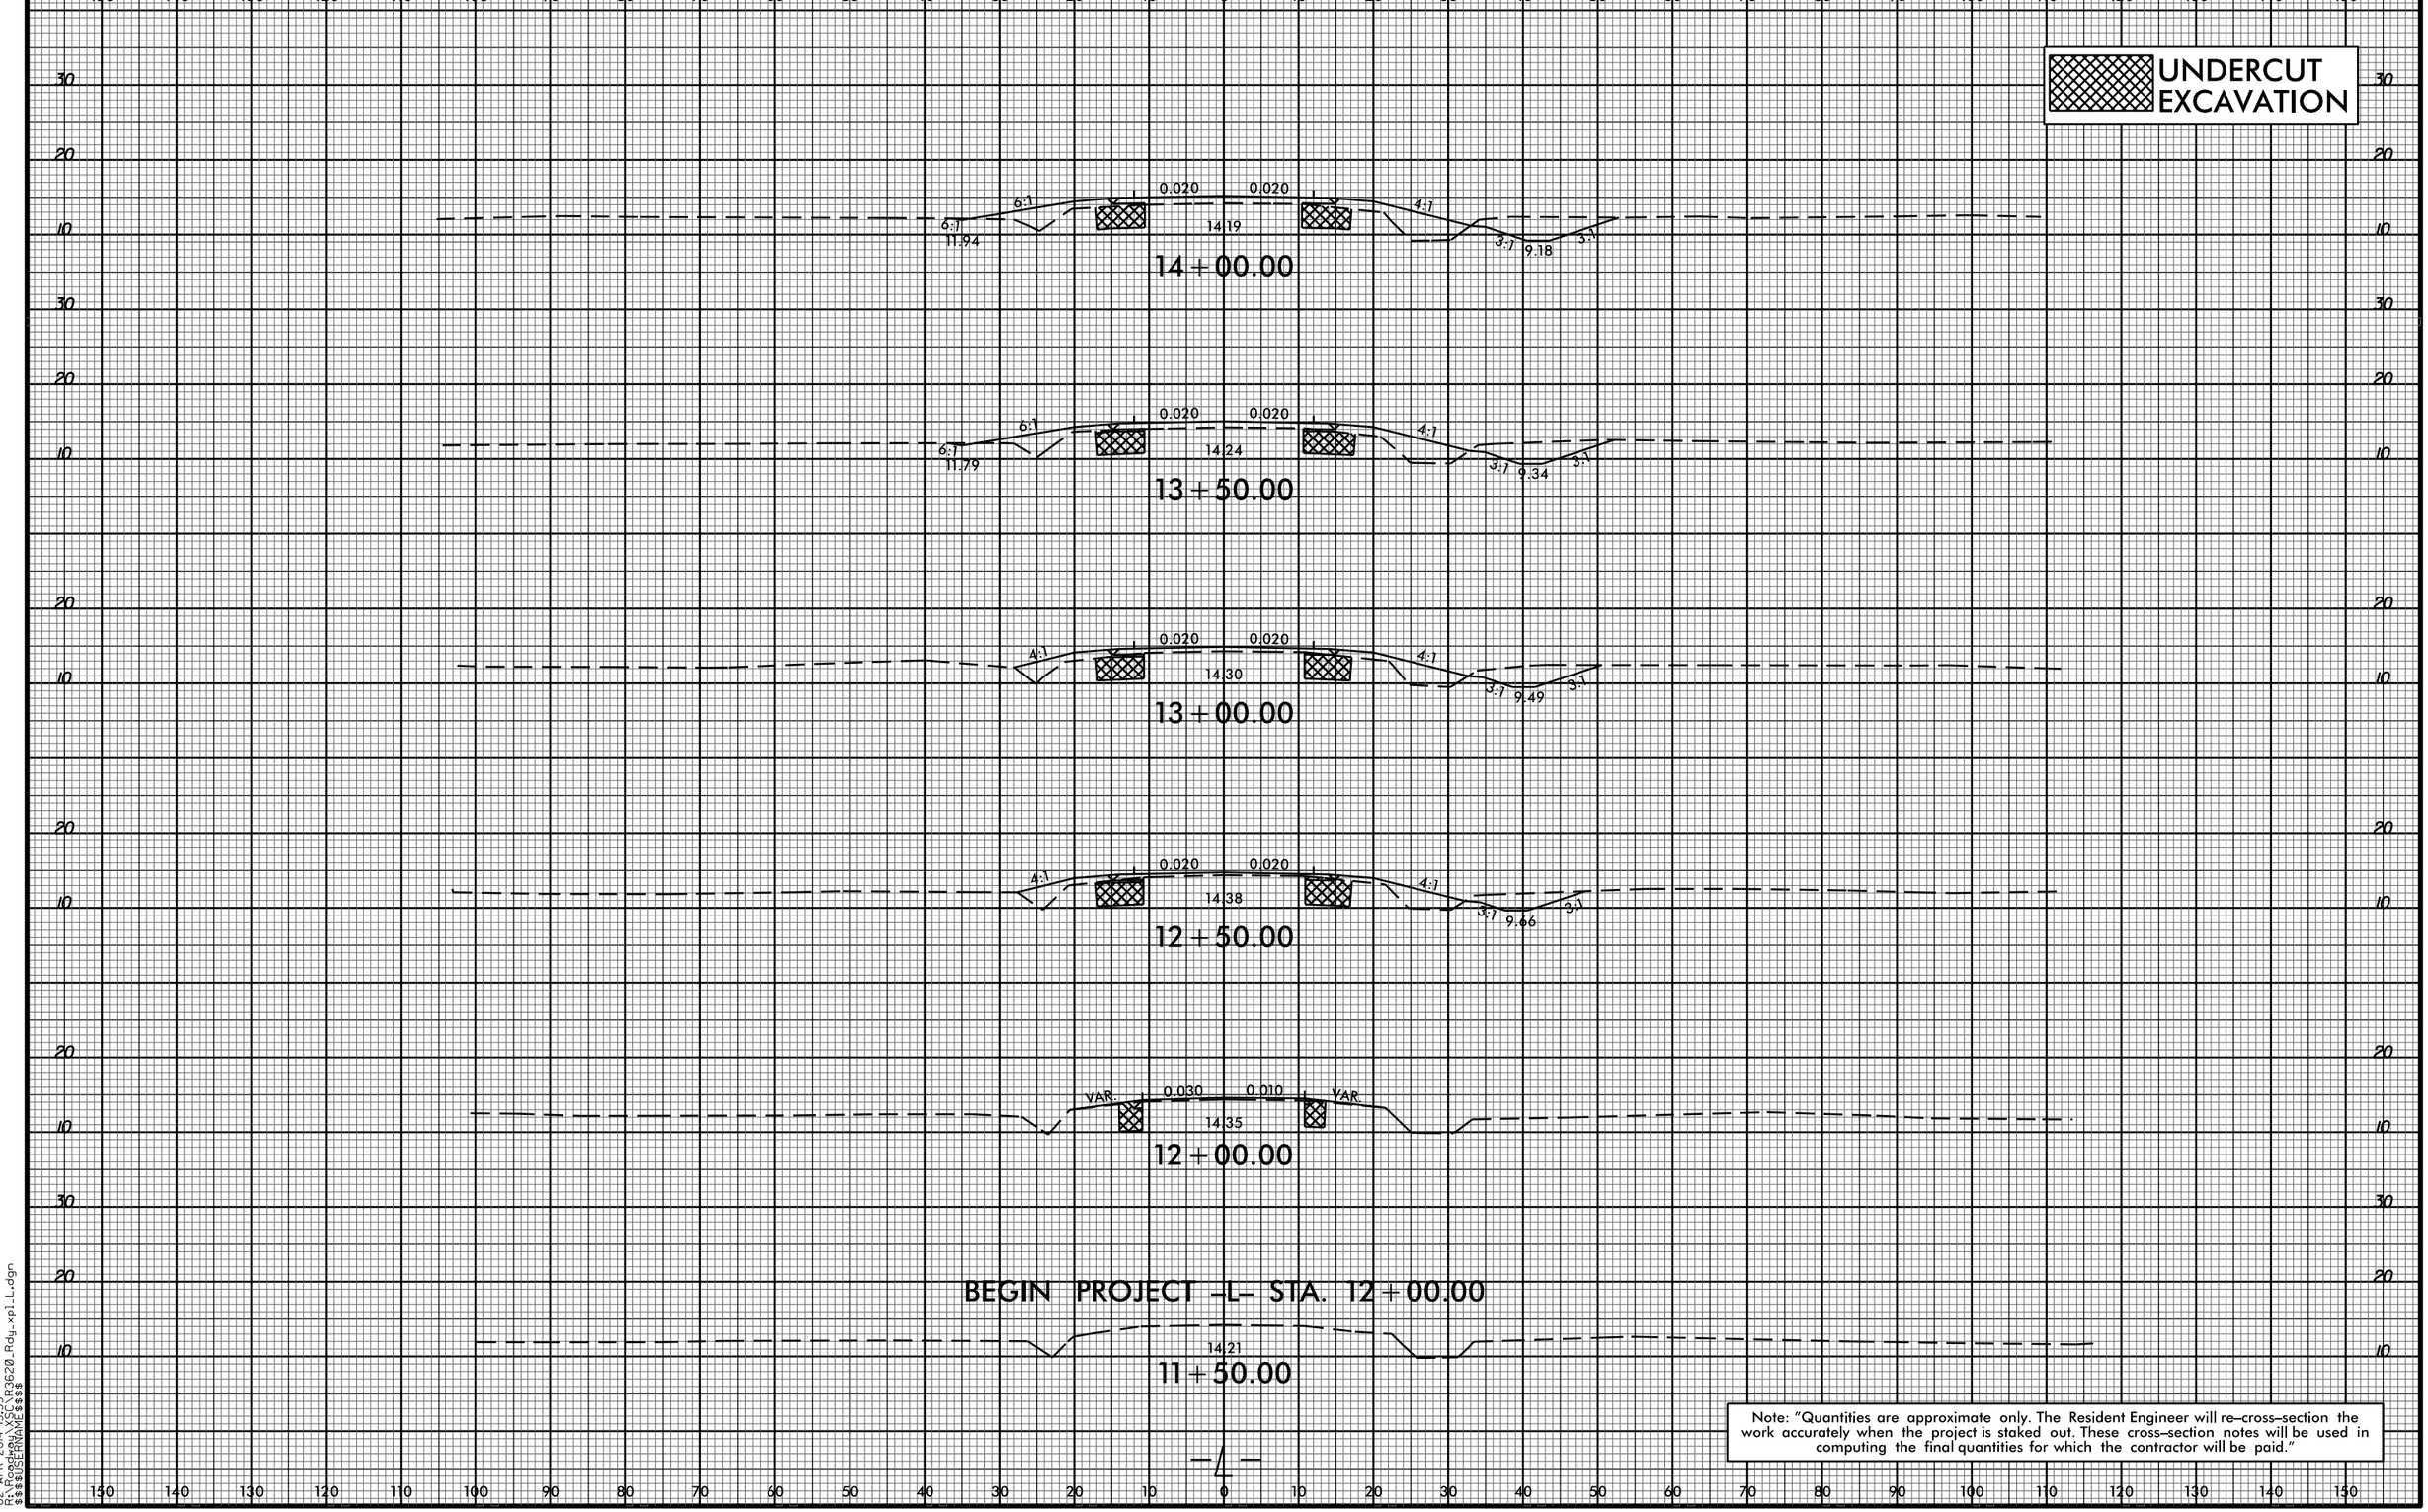

Note: "Quantities are approximate only. The Resident Engineer will re-cross-section the work accurately when the project is staked out. These cross-section notes will be used in computing the final quantities for which the contractor will be paid."

8/23/99

02-APR-2014 13:55
R:\Roadway\SC\R3620_Rdy_xpl_L.dgn
$$$$USERNAME$$$$