PROJECT REFERENCE NO.	SHEET NO.
U-2579B	2B-19
R/W SHEET NO.	

ROADWAY DESIGN ENGINEER

NORTH CAROLINA PROFESSIONAL SEAL 18494 ENGINEER ANTHONY AARON HOUSE

DocuSigned by: Anthony House 5/11/2014

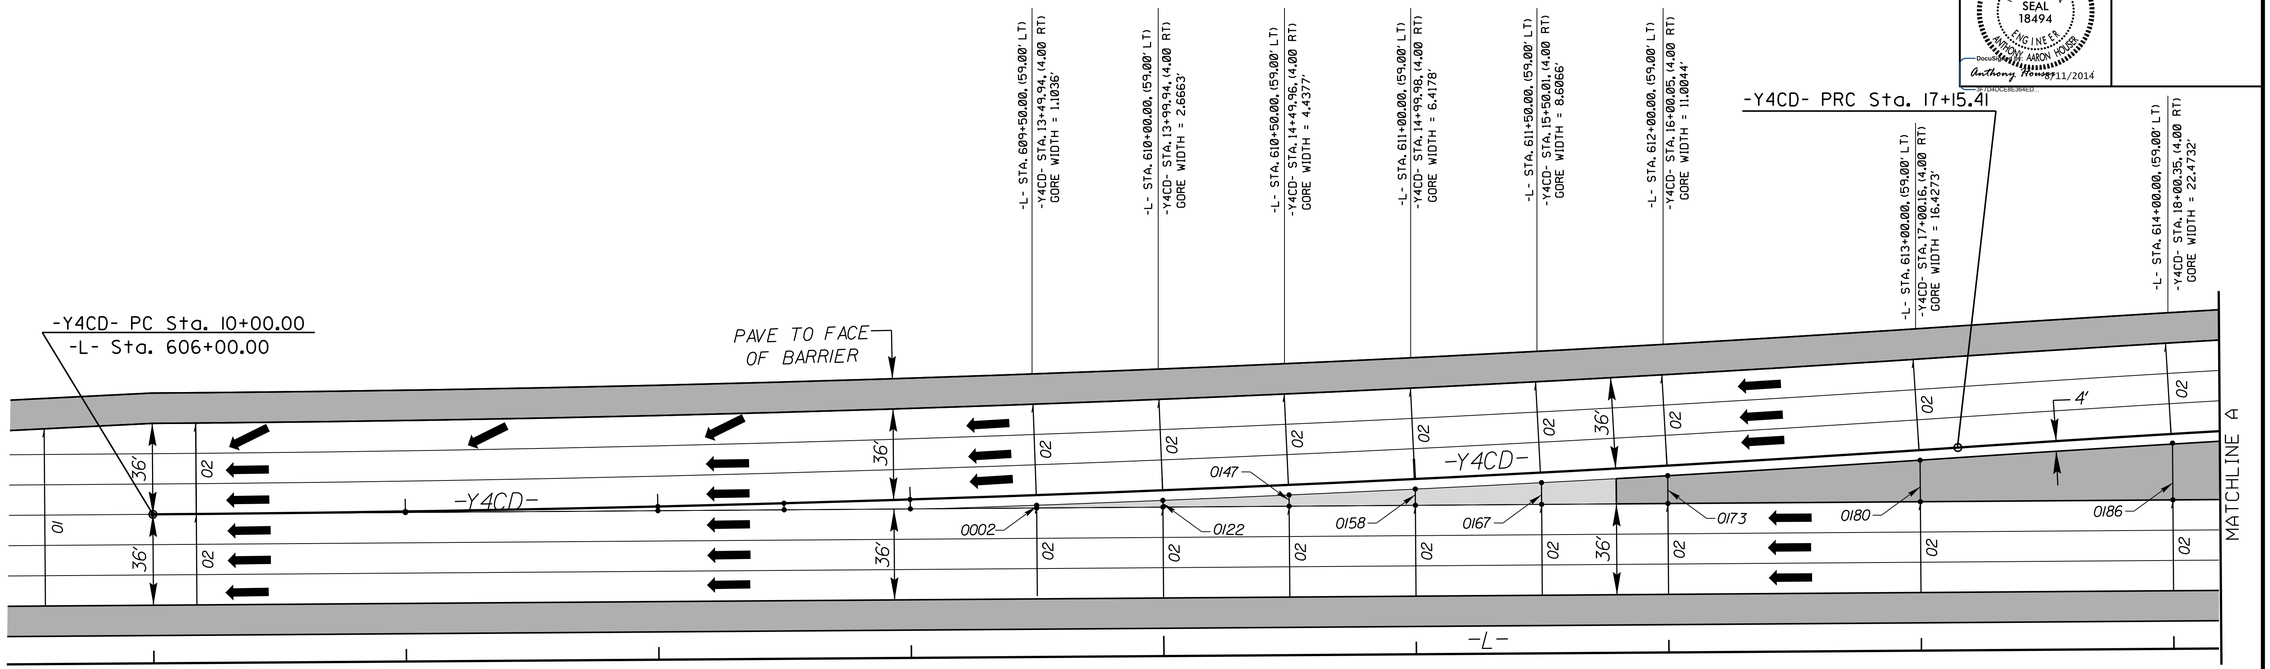

-Y4CD- & -L- BEGIN GORE DETAIL

(SEE PLAN SHEET 19 FOR PLAN VIEW)

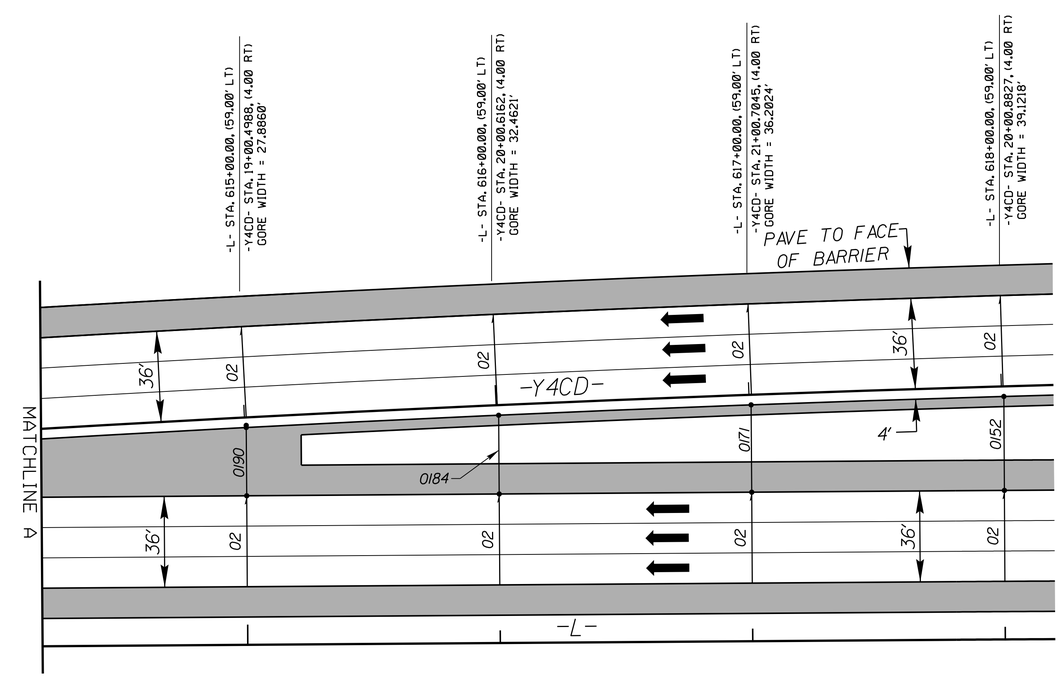

5/14/99

5/28/2014
v:\work\hardy_gore_details.dgn
11:34:23 AM