30′ 0′ 30′ 60′
15′ BAR SCALE

PROJECT REFERENCE NO.	SHEET NO.
U-2579B	2B-18
R/W SHEET NO.	

ROADWAY DESIGN ENGINEER

NORTH CAROLINA PROFESSIONAL SEAL 18494 ENGINEER ANTHONY AARON HOUSE

DocuSigned by: Anthony House 8/11/2014
3F7DB0CE9E364ED...

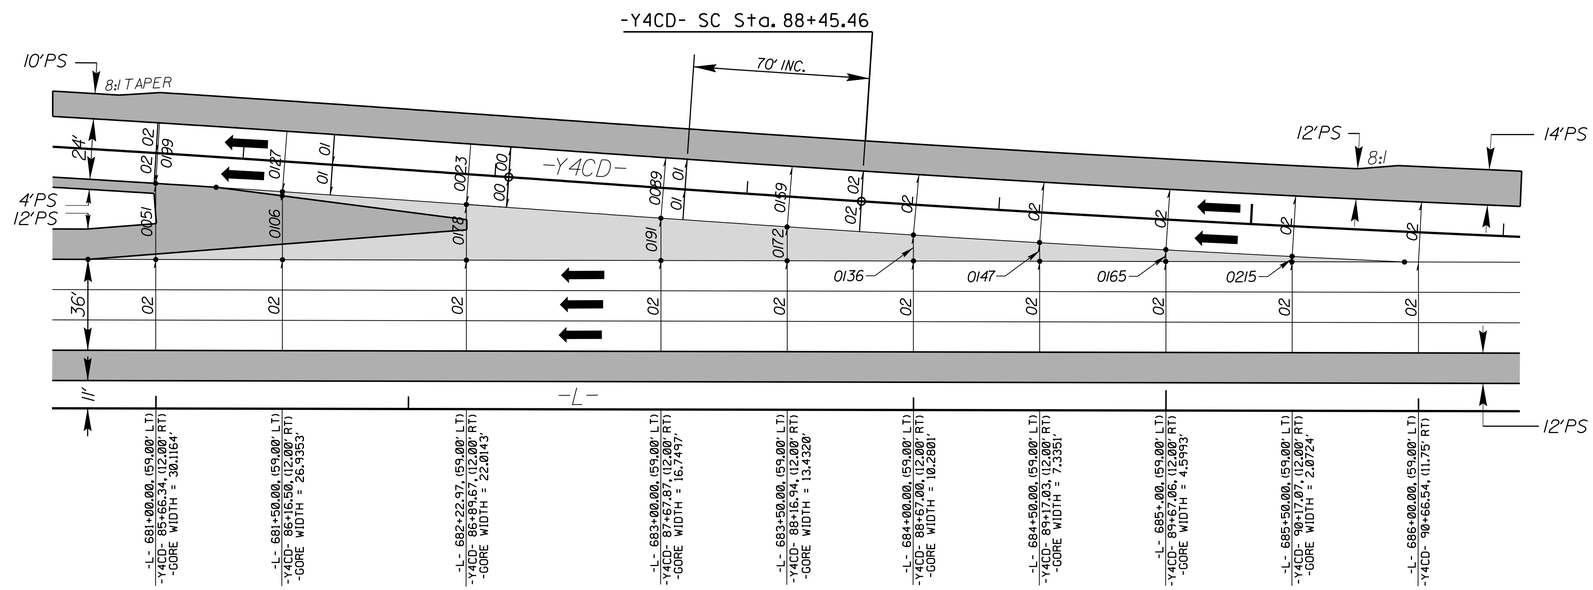

–Y4CD– & –L– END GORE DETAIL

(SEE PLAN SHEET 19 FOR PLAN VIEW)