PROJECT REFERENCE NO.	SHEET NO.
U-2579B	2B-13
R/W SHEET NO.	

ROADWAY DESIGN ENGINEER

NORTH CAROLINA PROFESSIONAL SEAL 18494 ENGINEER ANTHONY AARON HOUSE

DocuSigned by: Anthony House 5/14/2014

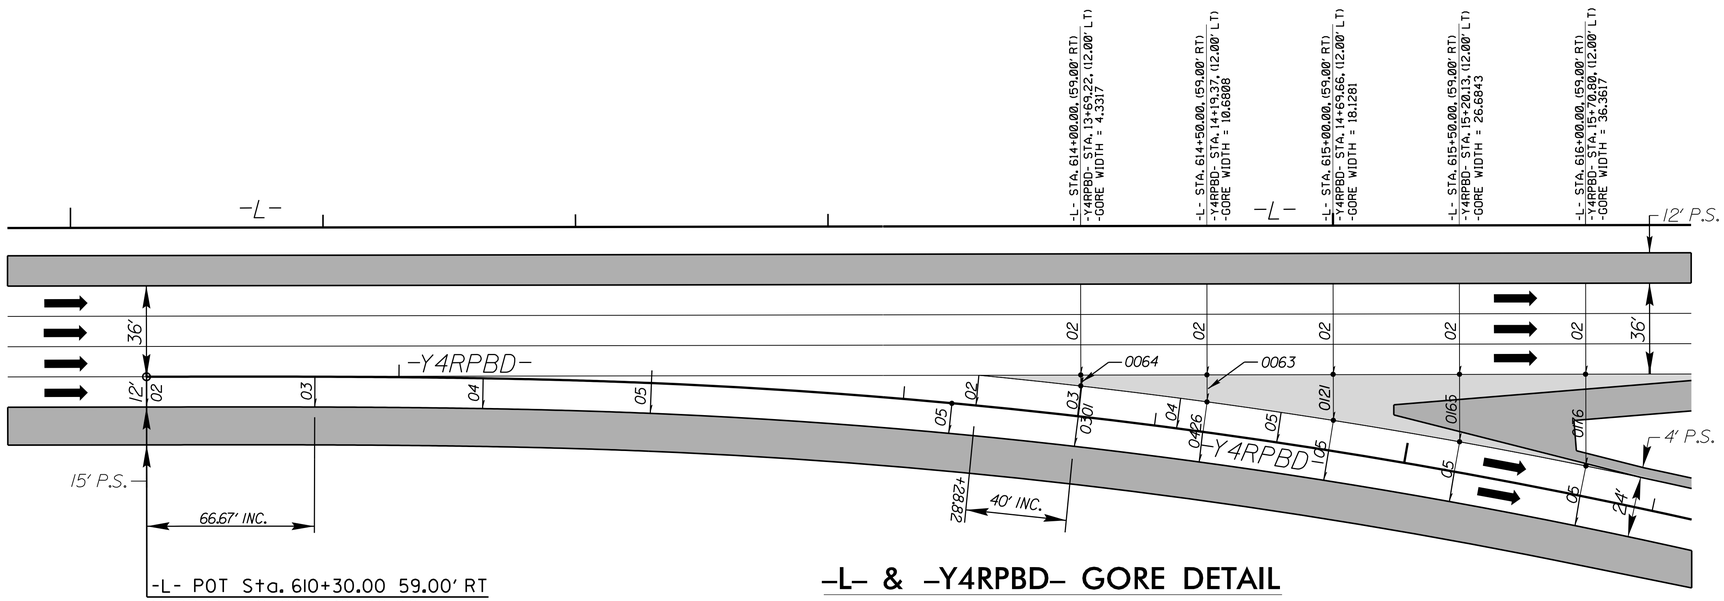

-L- & -Y4RPBD- GORE DETAIL

(SEE PLAN SHEET 15 FOR PLAN VIEW)

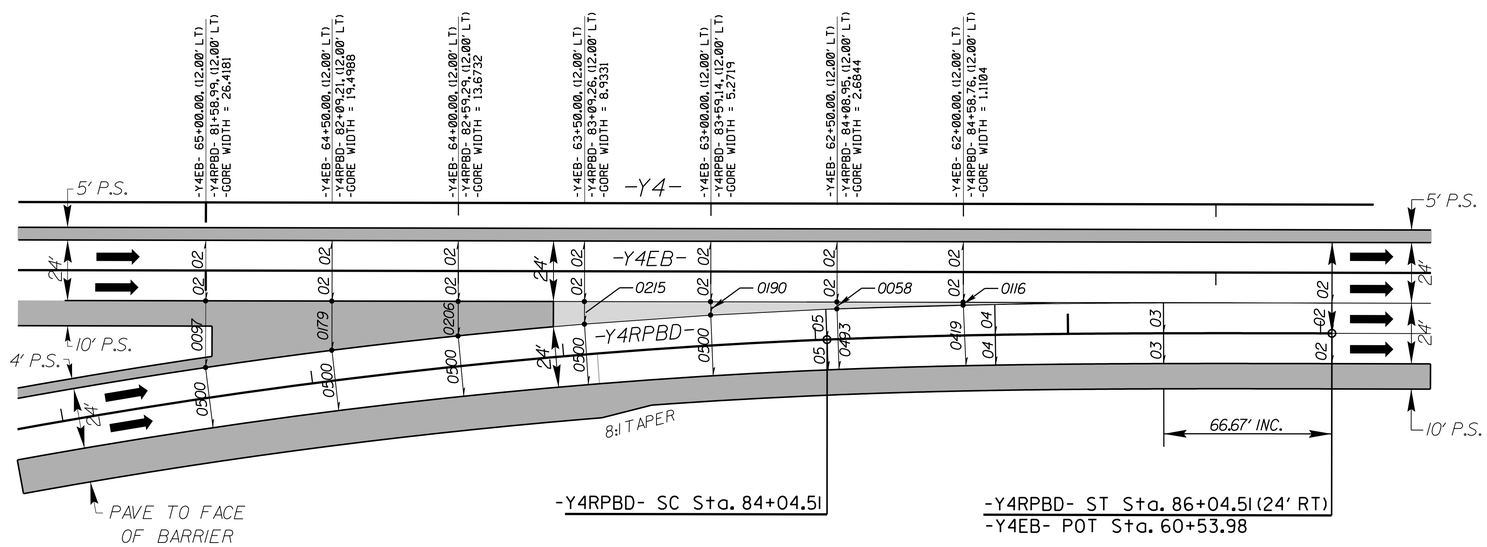

-Y4EB- & -Y4RPBD- GORE DETAIL

(SEE PLAN SHEET 27 FOR PLAN VIEW)

5/14/99

5/28/2014
11:17:54 AM
rdy_gore_details.dgn