PROJECT REFERENCE NO.	SHEET NO.
U-2579B	2B-4
R/W SHEET NO.	

ROADWAY DESIGN ENGINEER

NORTH CAROLINA PROFESSIONAL SEAL 18494 ENGINEER ANTHONY AARON HOUSER

Anthony Houser 8/11/2014

BRIDGE SKETCHES

SEE SHEET 2A-23 FOR STRUCTURE TYPICAL (11) SECTION
SEE SHEET 2A-23 FOR STRUCTURE TYPICAL (12) SECTION
SEE SHEET 2A-23 FOR STRUCTURE TYPICAL (13) SECTION

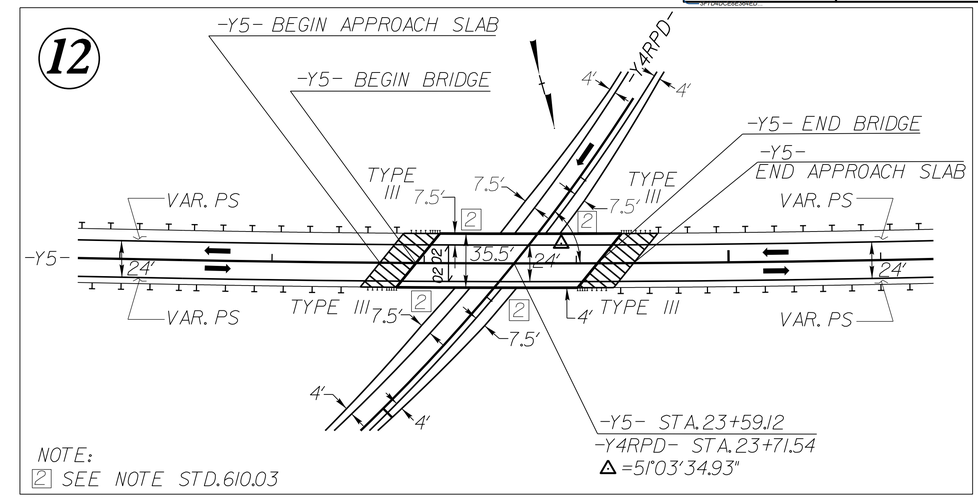

DETAIL SHOWING PAVEMENT & BRIDGE RELATIONSHIP FOR -Y5- OVER -Y4RPD-

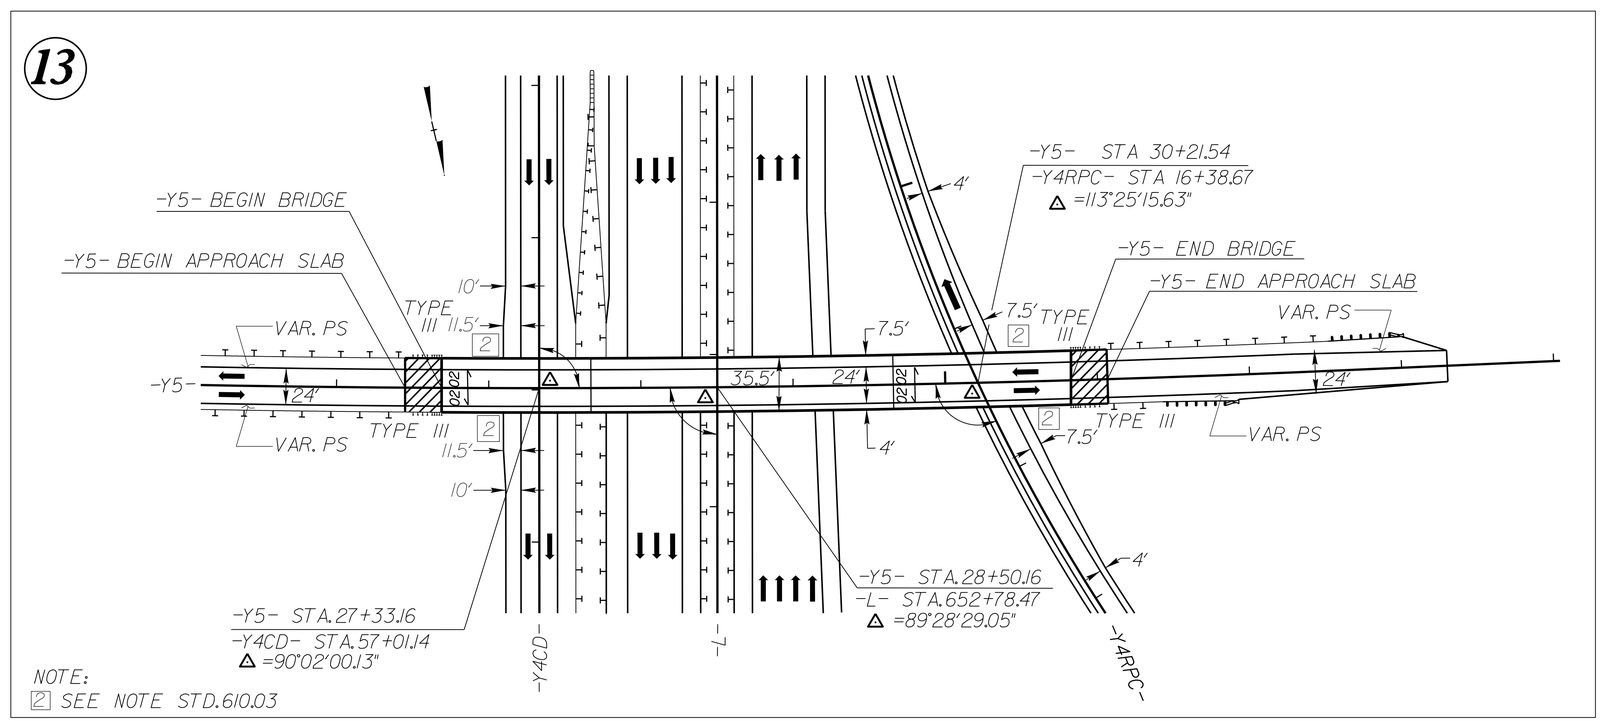

DETAIL SHOWING PAVEMENT & BRIDGE RELATIONSHIP FOR -Y5- OVER -L-, -Y4CD-, & -Y4RPC-

REVISIONS

7/15/2014
...\U2579_rdy_str_rec.dgn
8:36:09 PM