PROJECT REFERENCE NO.	SHEET NO.
U-2579B	2B-11
R/W SHEET NO.	
ROADWAY DESIGN ENGINEER	

NORTH CAROLINA PROFESSIONAL SEAL 18494 ENGINEER ANTHONY AARON HOUSE

DocuSigned by: Anthony House 5/11/2014

30' 0' 30' 60'
15'
BAR SCALE

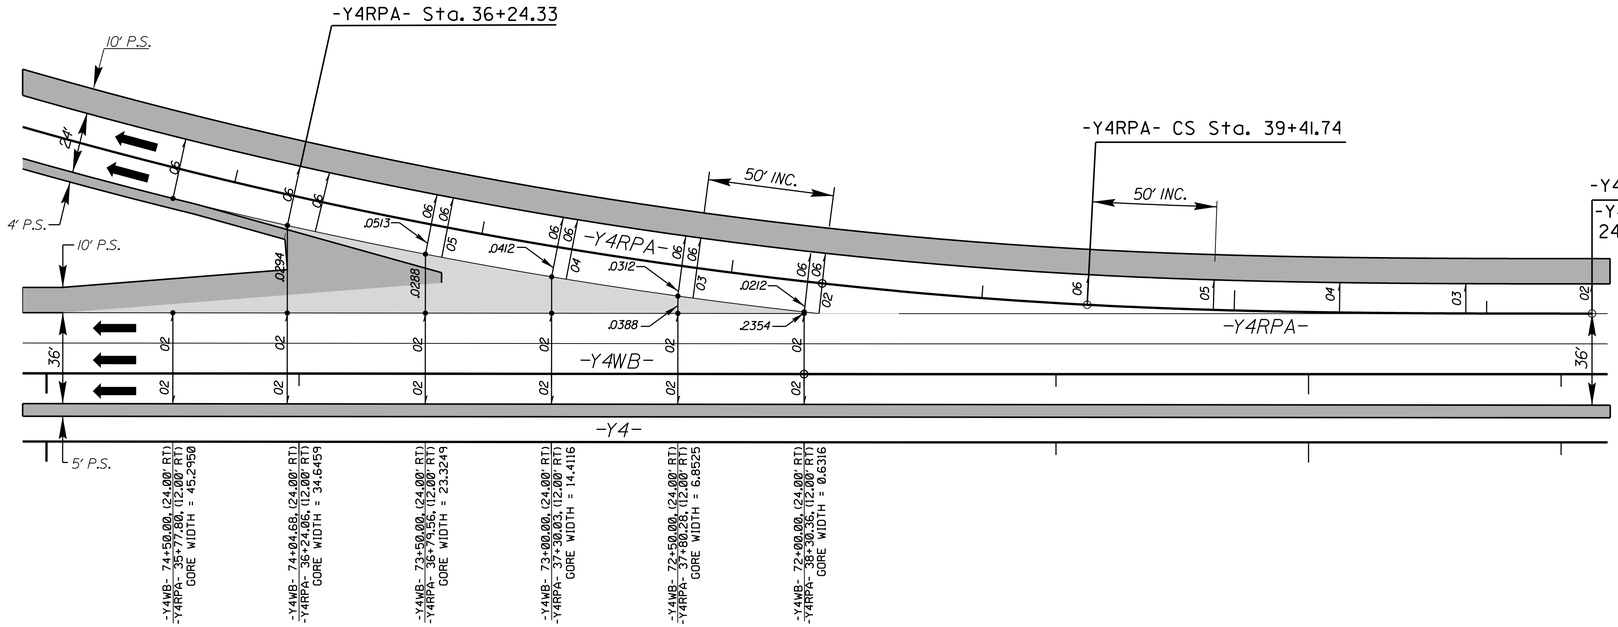

–Y4WB– & –Y4RPA– GORE DETAIL

(SEE PLAN SHEET 27 FOR PLAN VIEW)

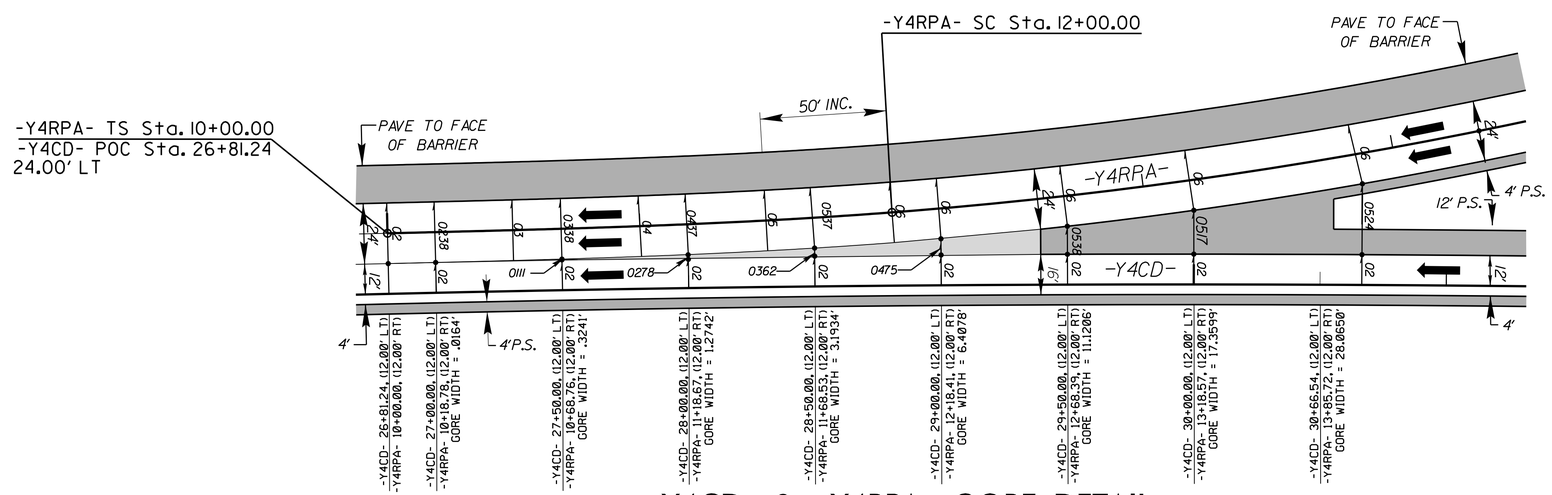

–Y4CD– & –Y4RPA– GORE DETAIL

(SEE PLAN SHEET 15 FOR PLAN VIEW)

5/14/99

5/28/2014
u:\2579b_rdy_gore_details.dgn
11:38:17 AM