PROJECT REFERENCE NO.	SHEET NO.
U-2579B	2B-10
R/W SHEET NO.	
ROADWAY DESIGN ENGINEER	

NORTH CAROLINA PROFESSIONAL SEAL 18494 ENGINEER ANTHONY AARON HOUSE

DocuSigned by: Anthony Aaron House 5/11/2014

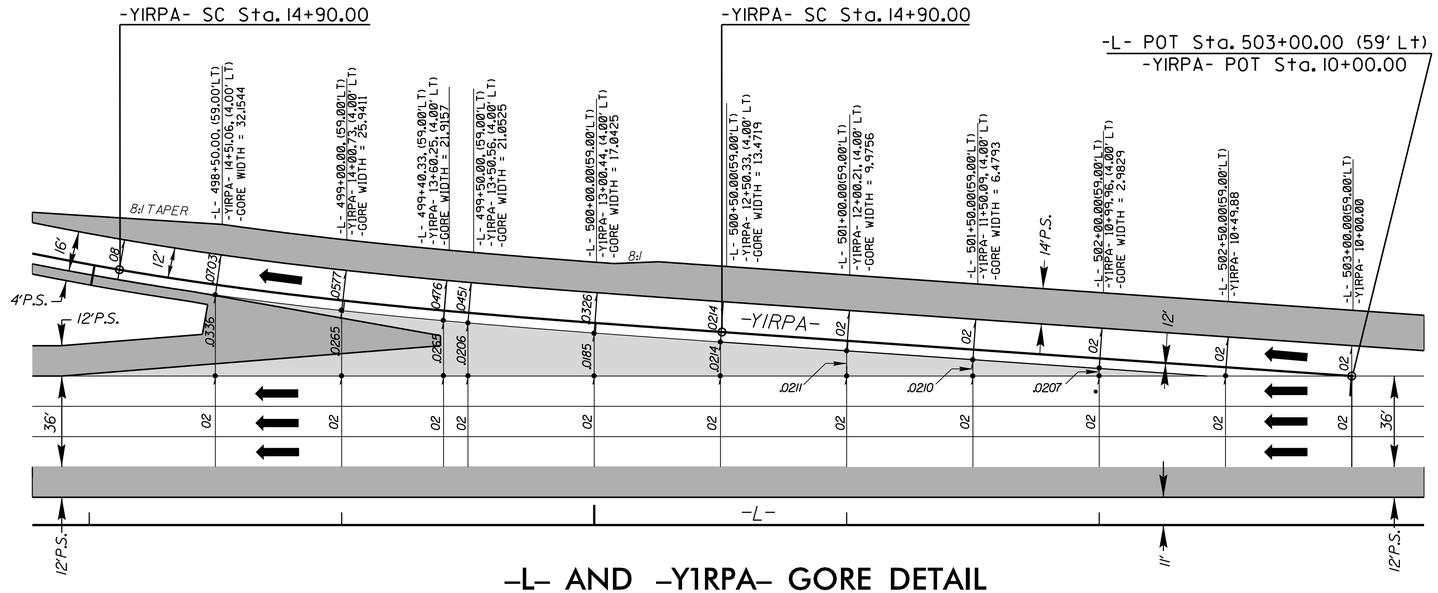

-L- AND -Y1RPA- GORE DETAIL

(SEE PLAN SHEET 5 & 6 FOR PLAN VIEW)

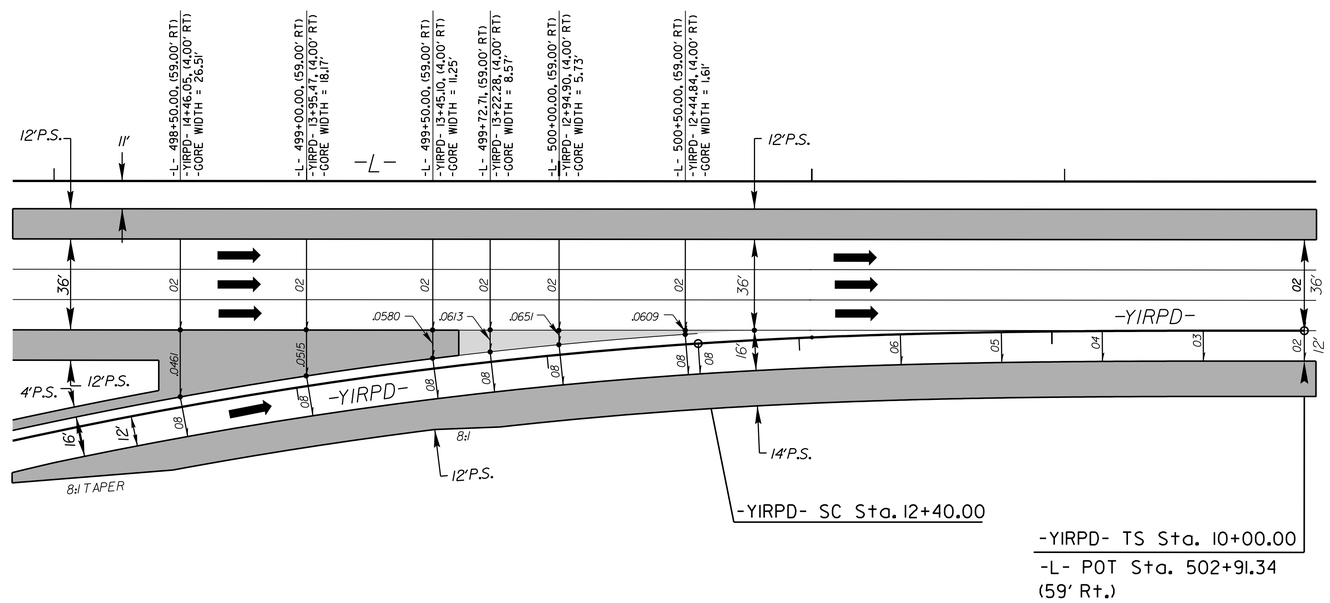

-L- AND -Y1RPD- GORE DETAIL

(SEE PLAN SHEET 5 FOR PLAN VIEW)

5/14/99

5/28/2014
11:17:48 AM
r:\dy_gore_details.dgn