PROJECT REFERENCE NO.	SHEET NO.
U-2579B	2A-2
R/W SHEET NO.	
ROADWAY DESIGN ENGINEER	PAVEMENT DESIGN ENGINEER

NORTH CAROLINA PROFESSIONAL SEAL 18494 ENGINEER ANTHONY AARON HOSER — Anthony 8/11/2014

NORTH CAROLINA PROFESSIONAL SEAL 22896 ENGINEER CLARK S. HORRISON — Clark S. Horrison 8/13/2014

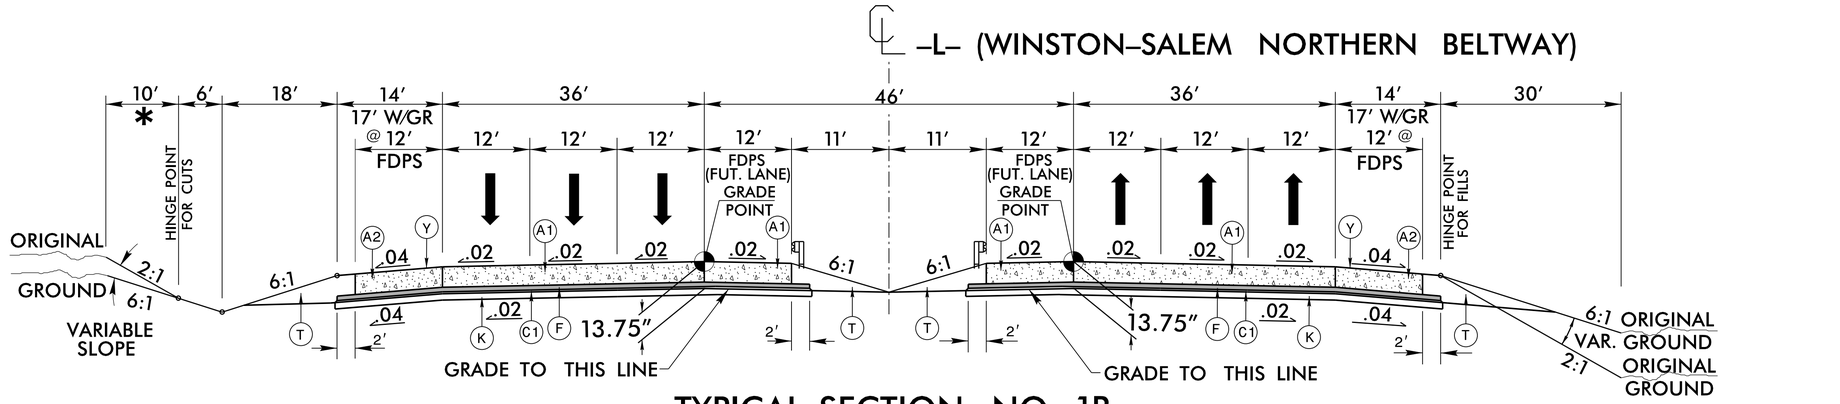

TYPICAL SECTION NO. 1B

@ 14′ FDPS WITH GUARDRAIL (SEE PLANS)

USE TYPICAL SECTION NO. 35:

–L– STA. 557+97.95 +/– (END BR.) TO STA. 582+80.76 +/– (BEG. BR.)

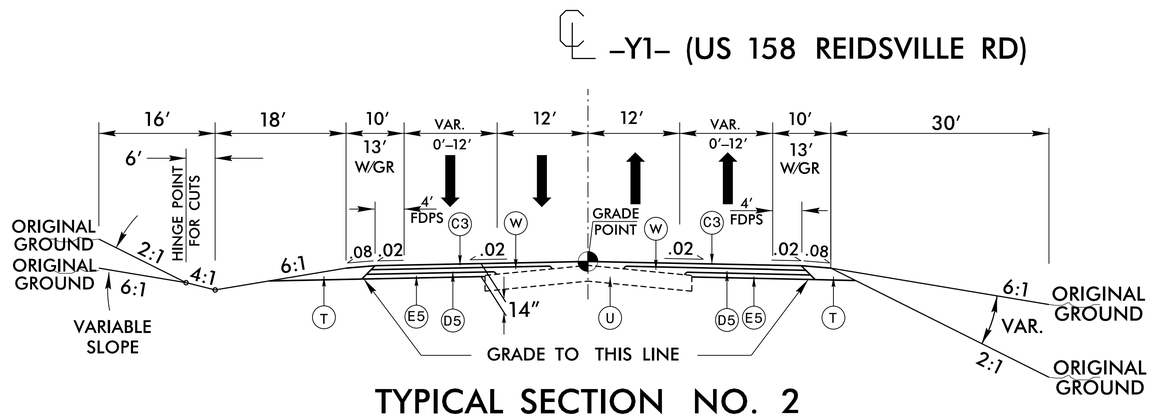

TYPICAL SECTION NO. 2

USE TYPICAL SECTION NO. 2:

–Y1– STA. 10+00.00. TO STA. 14+32.71

–Y1– STA. 49+00.00 TO STA. 52+85.00

USE 3″ OVERLAY ON EXISTING ROAD:

–Y1– STA. 52+85.00 TO STA. 54+00.00

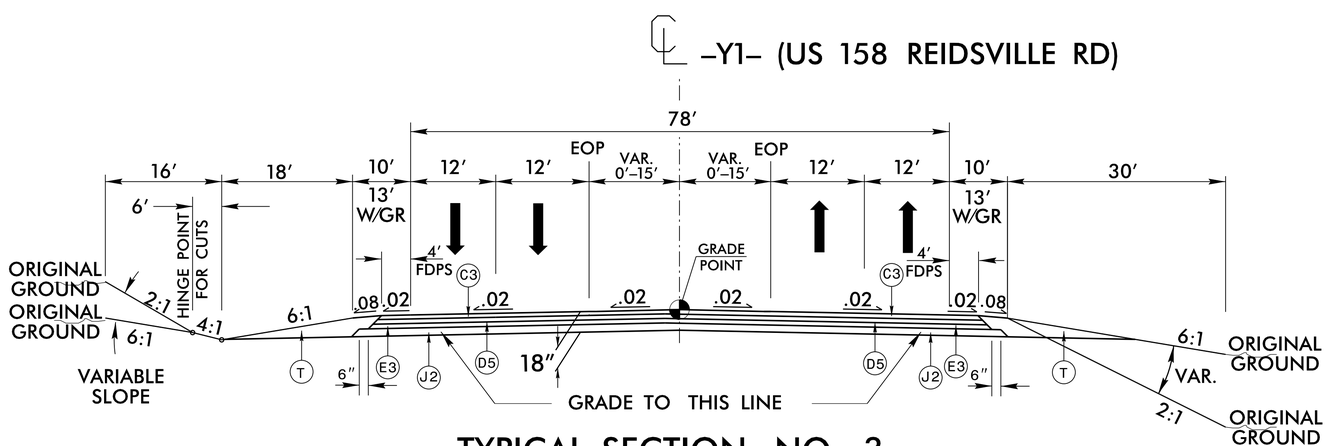

TYPICAL SECTION NO. 3

USE TYPICAL SECTION NO. 3:

–Y1– STA. 14+32.71 TO STA. 21+71.59

–Y1– STA. 42+25.00 TO STA. 49+00.00

A1	12.5″ DOWELED CONC.
A2	12.5″ UN-DOWELED
A3	6″ CONC.
C1	1.25″ SF9.5A
C2	3″ S9.5B
C3	3″ S9.5C
C4	VAR. S9.5B
C5	VAR. S9.5C
C6	1.5″ S9.5B
C7	1.5″ S9.5C
D1	2.5″ I19.0B
D2	2.5″ I19.0C
D3	3.0″ I19.0B
D4	4″ I19.0B
D5	4″ I19.0C
D6	VAR. I19.0B
D7	VAR. I19.0C
E1	3″ B25.0B
E2	4″ B25.0B
E3	3″ B25.0C
E4	5.5″ B25.0C
E5	7″ B25.0C
E6	VAR. B25.0B
E7	VAR. B25.0C
E8	10.5″ B25.0C
E9	7″ B25.0B
F	NONWOVEN GEOTEXTILE
J1	6″ ABC
J2	8″ ABC
J3	10″ ABC
J4	VAR. ABC
K	SUBGRADE STABIL.
N	GEOTEXTILE STABIL.
P	PRIME COAT
R1	1′-6″CONC. C&G
R2	2′-6″CONC. C&G
R3	5″MONO.CONC.ISLAND
R4	SHOULDER BERM GUTTER
T	EARTH MATERIAL.
U	EXISTING PAVEMENT.
W	WEDGING
Y	RUMBLE STRIPS

5/14/99

8/8/2014 6:24:35 PM u2579b_rdy_typ.dgn