PROJECT REFERENCE NO.	SHEET NO.
U-2579B	2S-1
R/W SHEET NO.	
ROADWAY DESIGN ENGINEER	HYDRAULICS ENGINEER

NORTH CAROLINA PROFESSIONAL SEAL 18494 ENGINEER ANTHONY AARON HOSER

DocuSigned by: Anthony Hoser 8/11/2014

GUARDRAIL LOCATION DETAIL FOR OVERHEAD ASSEMBLY 'N'

(NOT TO SCALE)

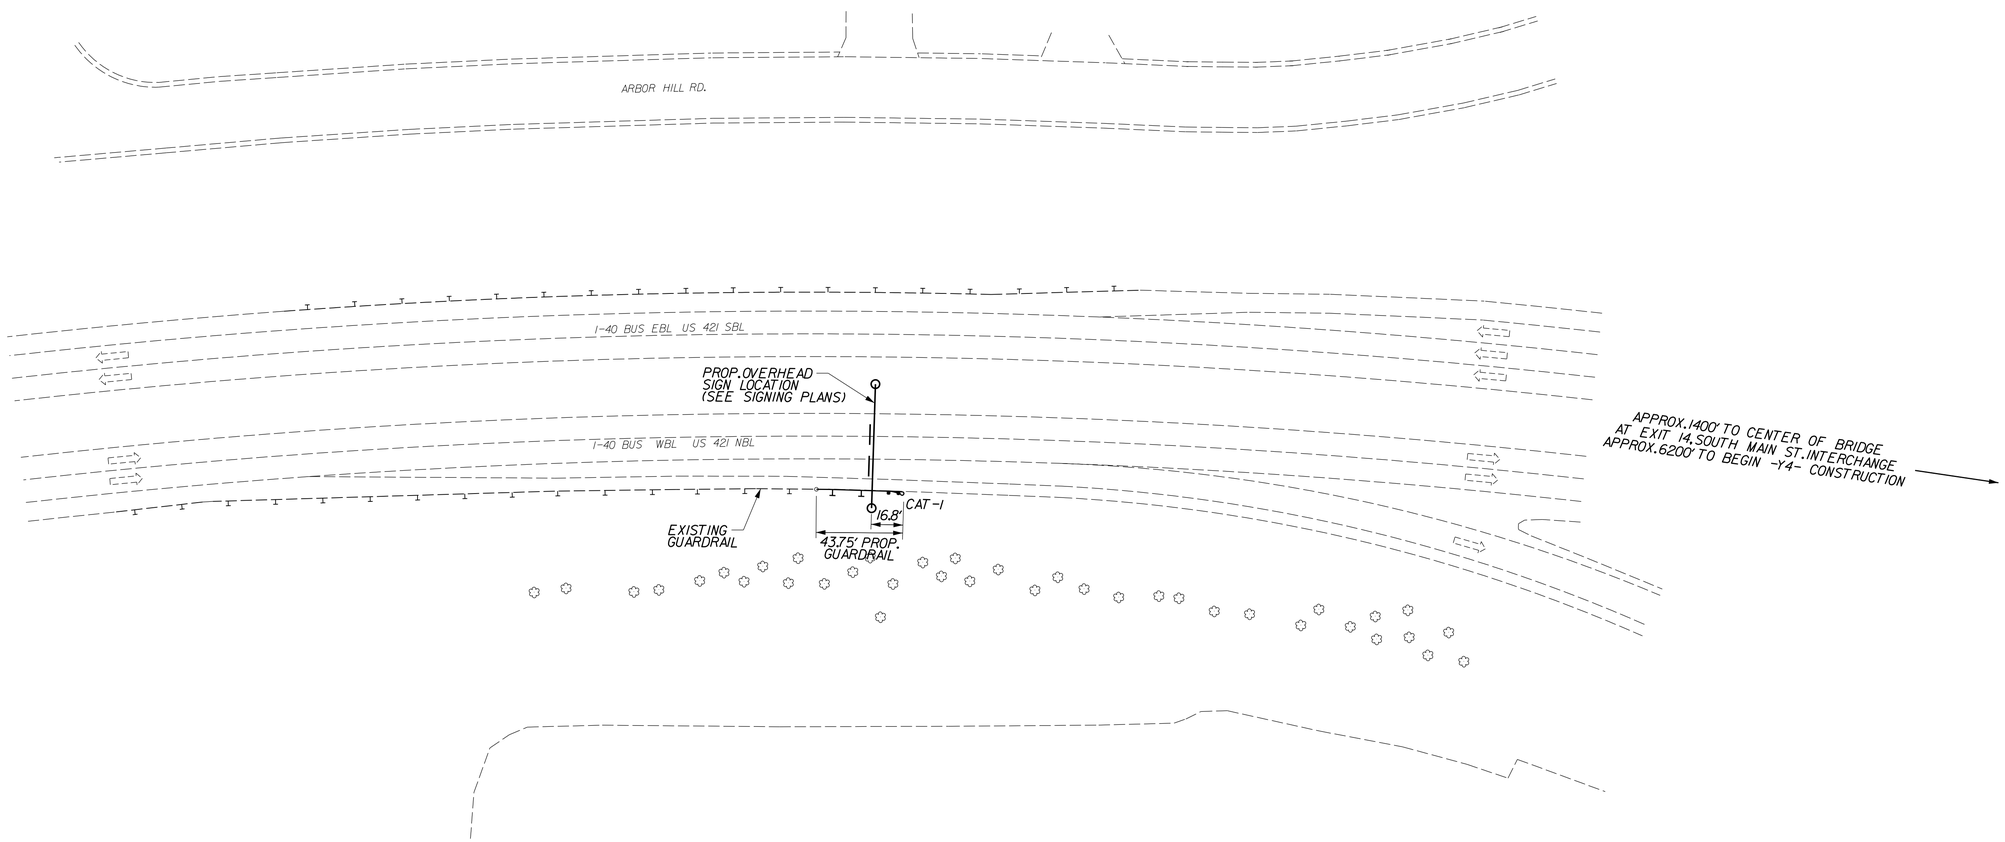

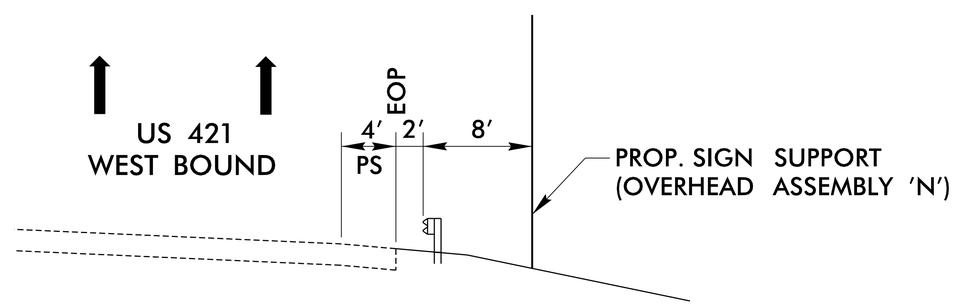

5/14/99

8/11/2014
...\2579B_Hydy_OVHDN_Detail_2S-1.dgn
4:49:31 PM