PROJECT REFERENCE NO.	SHEET NO.
U-2579B	2B-20
R/W SHEET NO.	

NOISE WALL ENGINEER

NORTH CAROLINA PROFESSIONAL SEAL 27860 ENGINEER GREGORY A. SMITH

DocuSigned by: Gregory A. Smith 6/13/2014

NOISE WALL
–NWL1–, –NWL2–, –NWL3–, –NWY4RPA–
LOCATION DETAIL

ALIGN NOISE WALL –NWL1–, –NWL2–, –NWL3, & –NWY4RPA– FACES WITH FACE OF NOISE WALL ALONG APPROACH SLABS.

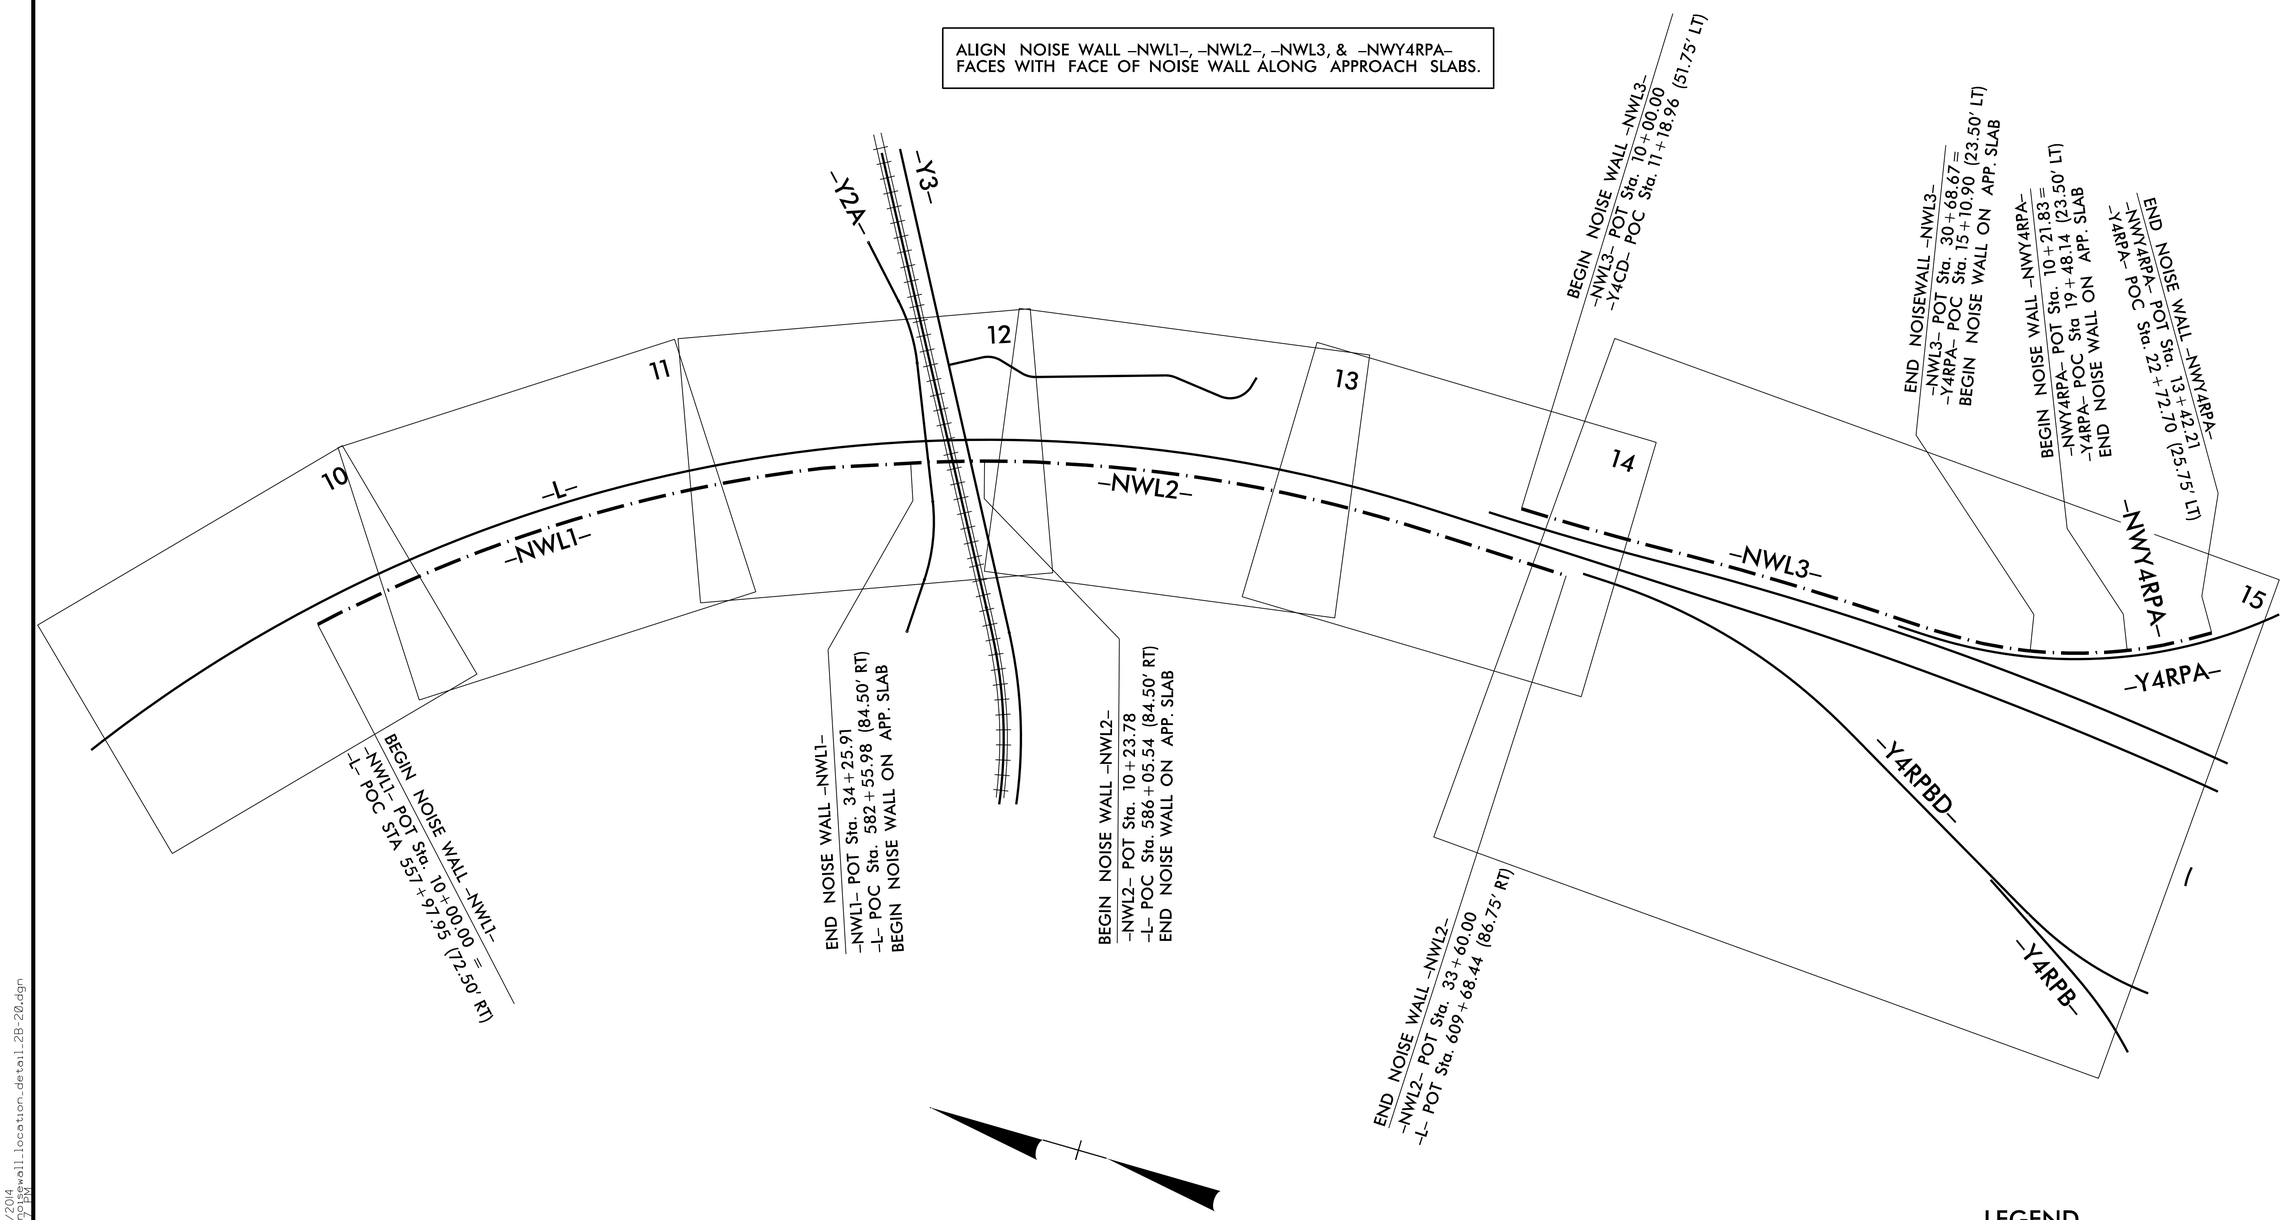

5/14/99

...\u2579b_rdy\noisewall_location_detail_2B-20.dgn 6/12/2014 12:54:39 PM