PROJECT REFERENCE NO.	SHEET NO.
U-2579B	2B-14
R/W SHEET NO.	
ROADWAY DESIGN ENGINEER	

NORTH CAROLINA PROFESSIONAL SEAL 18494 ENGINEER ANTHONY AARON HOUSE

Docu Sign Envelope ID: 3F7DB0CE9E364ED...
Anthony House 5/11/2014

30' 0' 30' 60'
15'
BAR SCALE

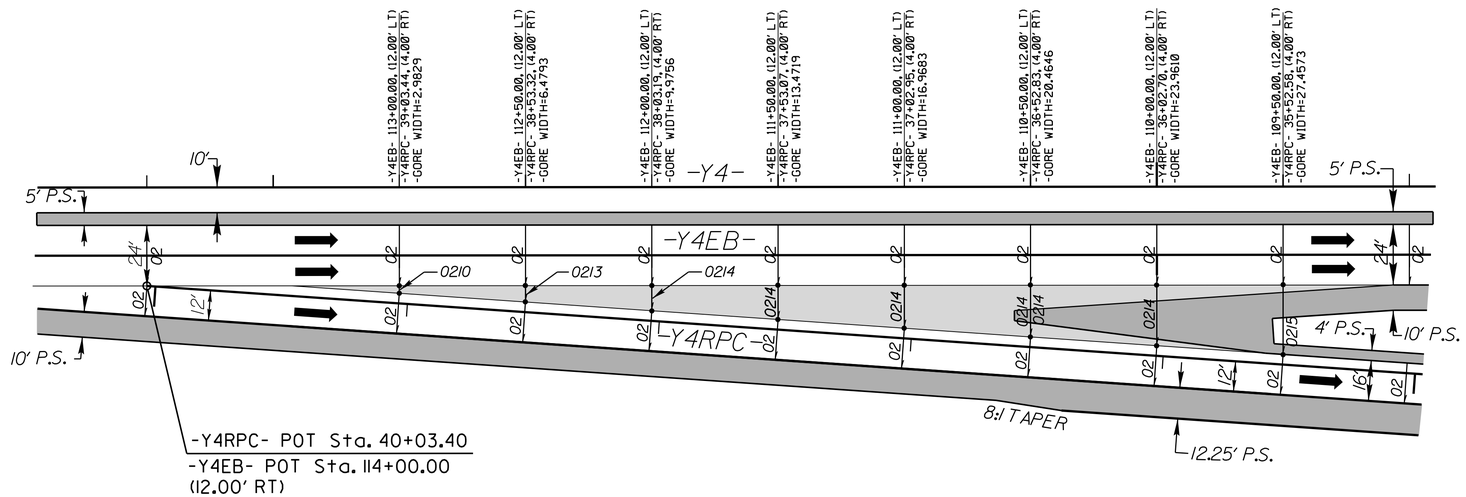

-Y4EB- & -Y4RPC- GORE DETAIL

(SEE PLAN SHEET 28 FOR PLAN VIEW)

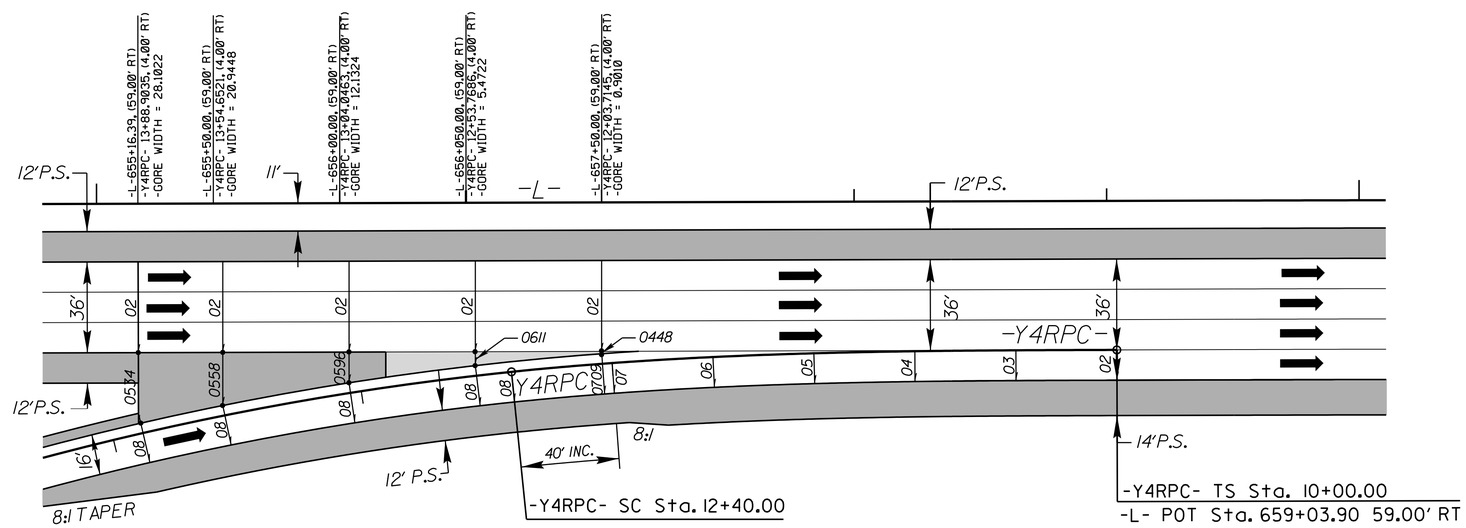

-L- & -Y4RPC- GORE DETAIL

(SEE PLAN SHEET 16 & 17 FOR PLAN VIEW)

5/14/99

5/28/2014
WORKSPACE
11:38:51 AM
r-dy-gore_details.dgn