NOISE WALL
–NWY41–, –NWY42–, –NWY4RPBD1–, –NWY4RPBD2–, –NWCD2–
LOCATION DETAIL

PROJECT REFERENCE NO.	SHEET NO.
U-2579B	2B-21
R/W SHEET NO.	

NOISE WALL ENGINEER

NORTH CAROLINA PROFESSIONAL SEAL 27860 ENGINEER GREGORY A. SMITH

DocuSigned by: Gregory A. Smith 6/13/2014

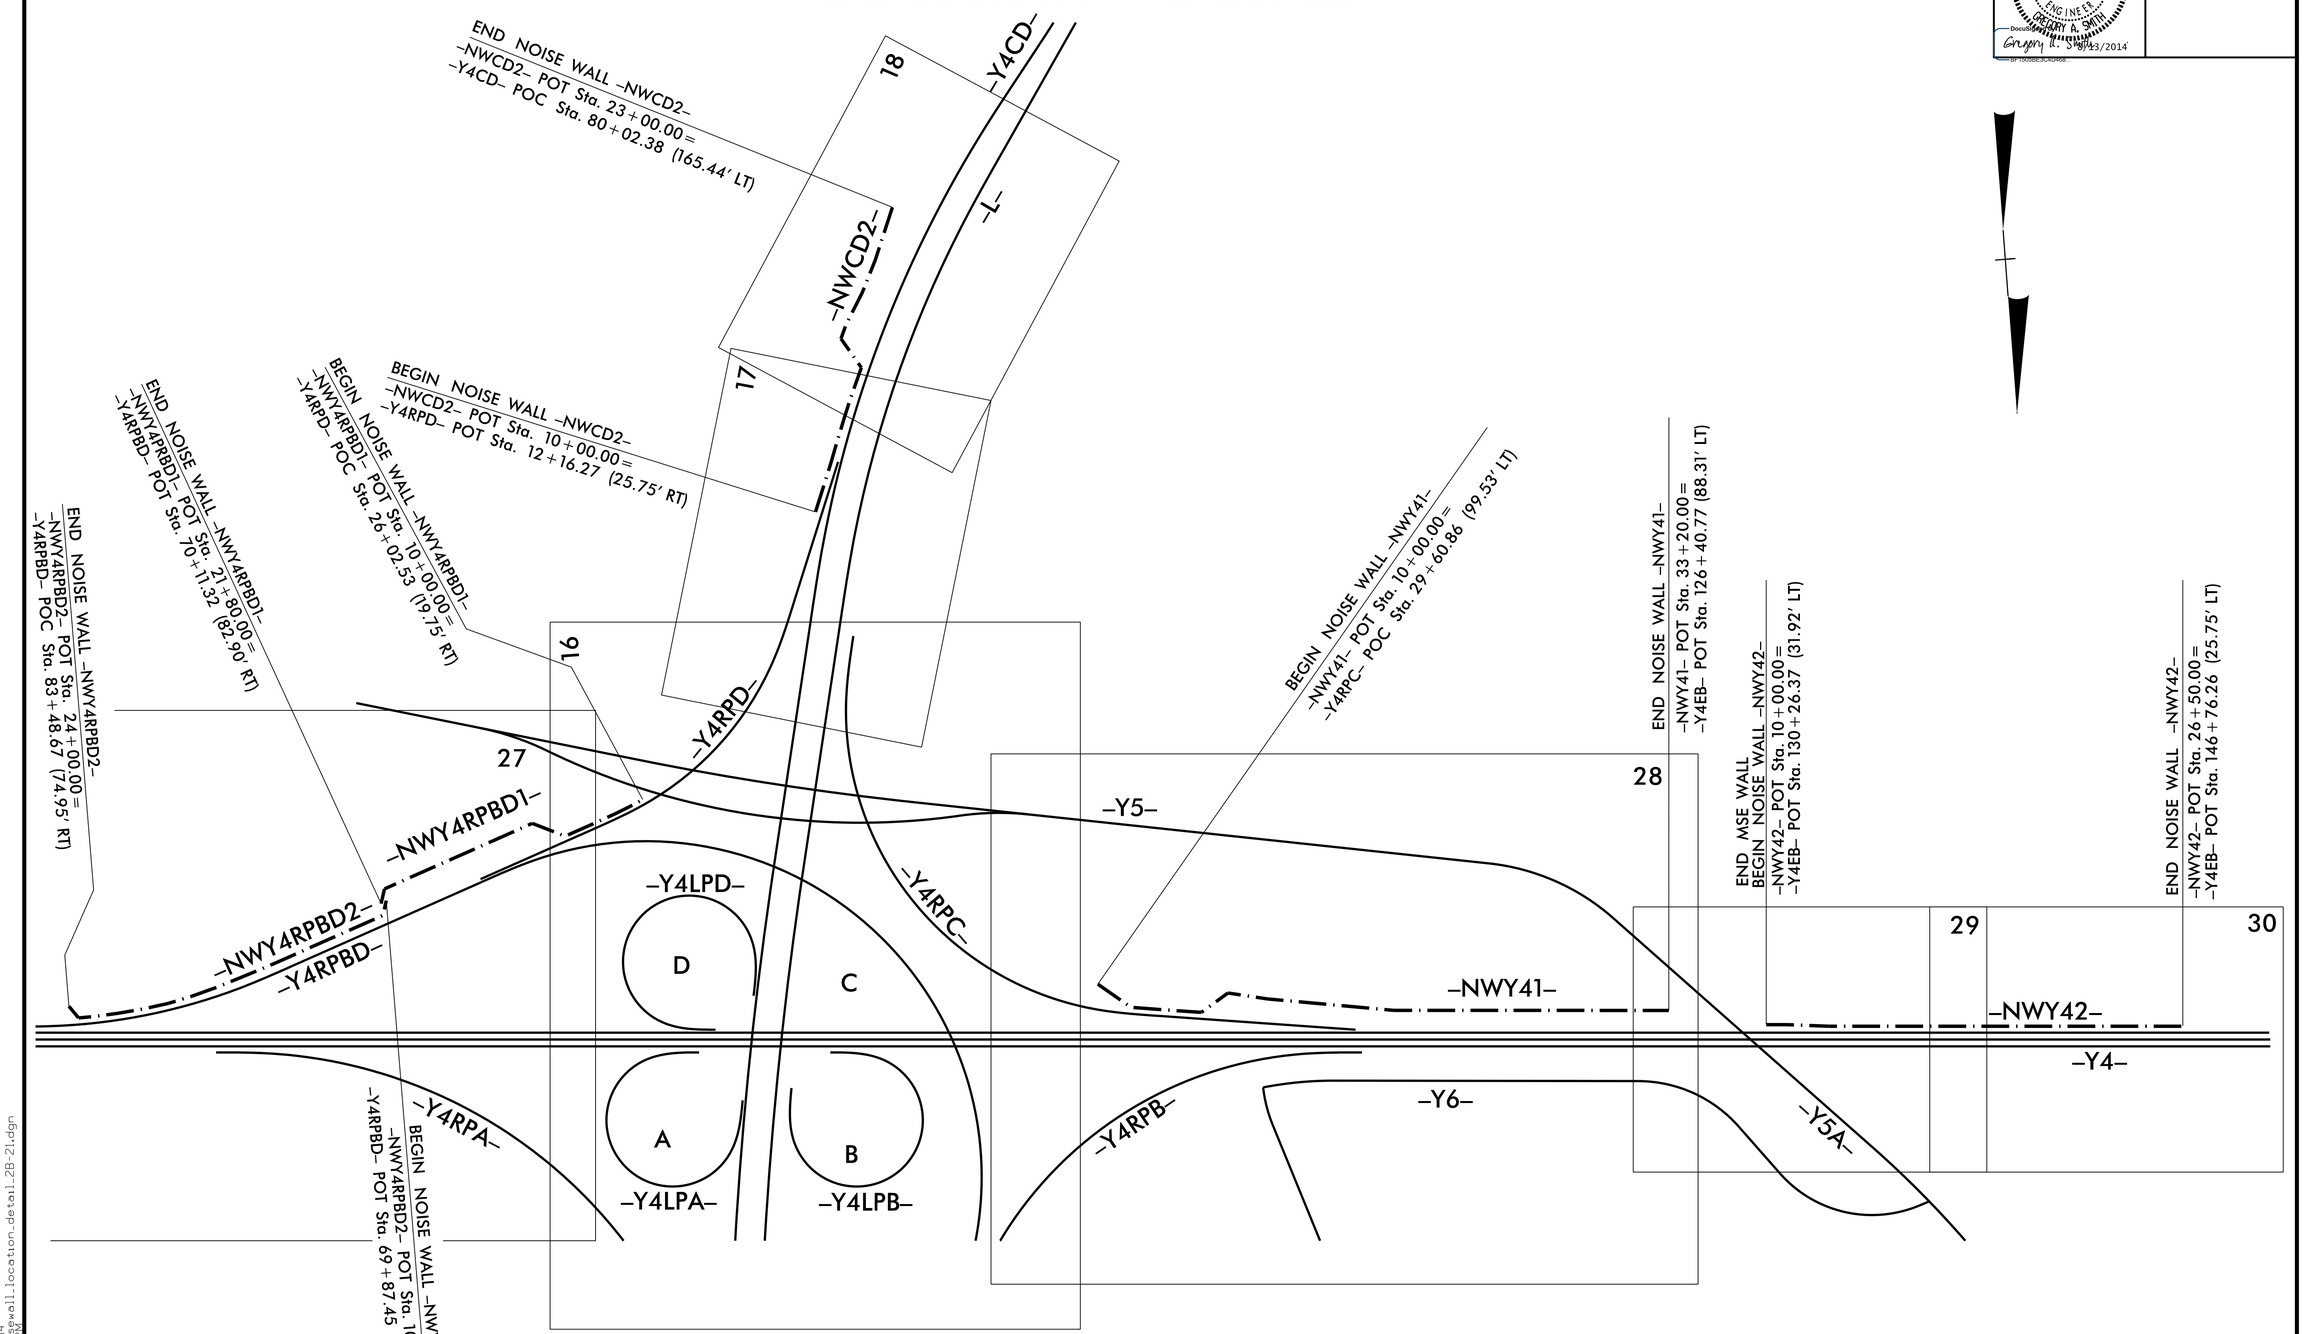

LEGEND

—·— NOISE WALL LOCATION

5/14/99

...\u2579b_sheets\noisewall_location_detail_2B-21.dgn 6/12/2014 3:42:00 PM