PROJECT REFERENCE NO.	SHEET NO.
U-2579B	2B-8
R/W SHEET NO.	
ROADWAY DESIGN ENGINEER	

NORTH CAROLINA PROFESSIONAL SEAL 18494 ENGINEER ANTHONY MARON HOUSER

Anthony Houser 8/13/2014

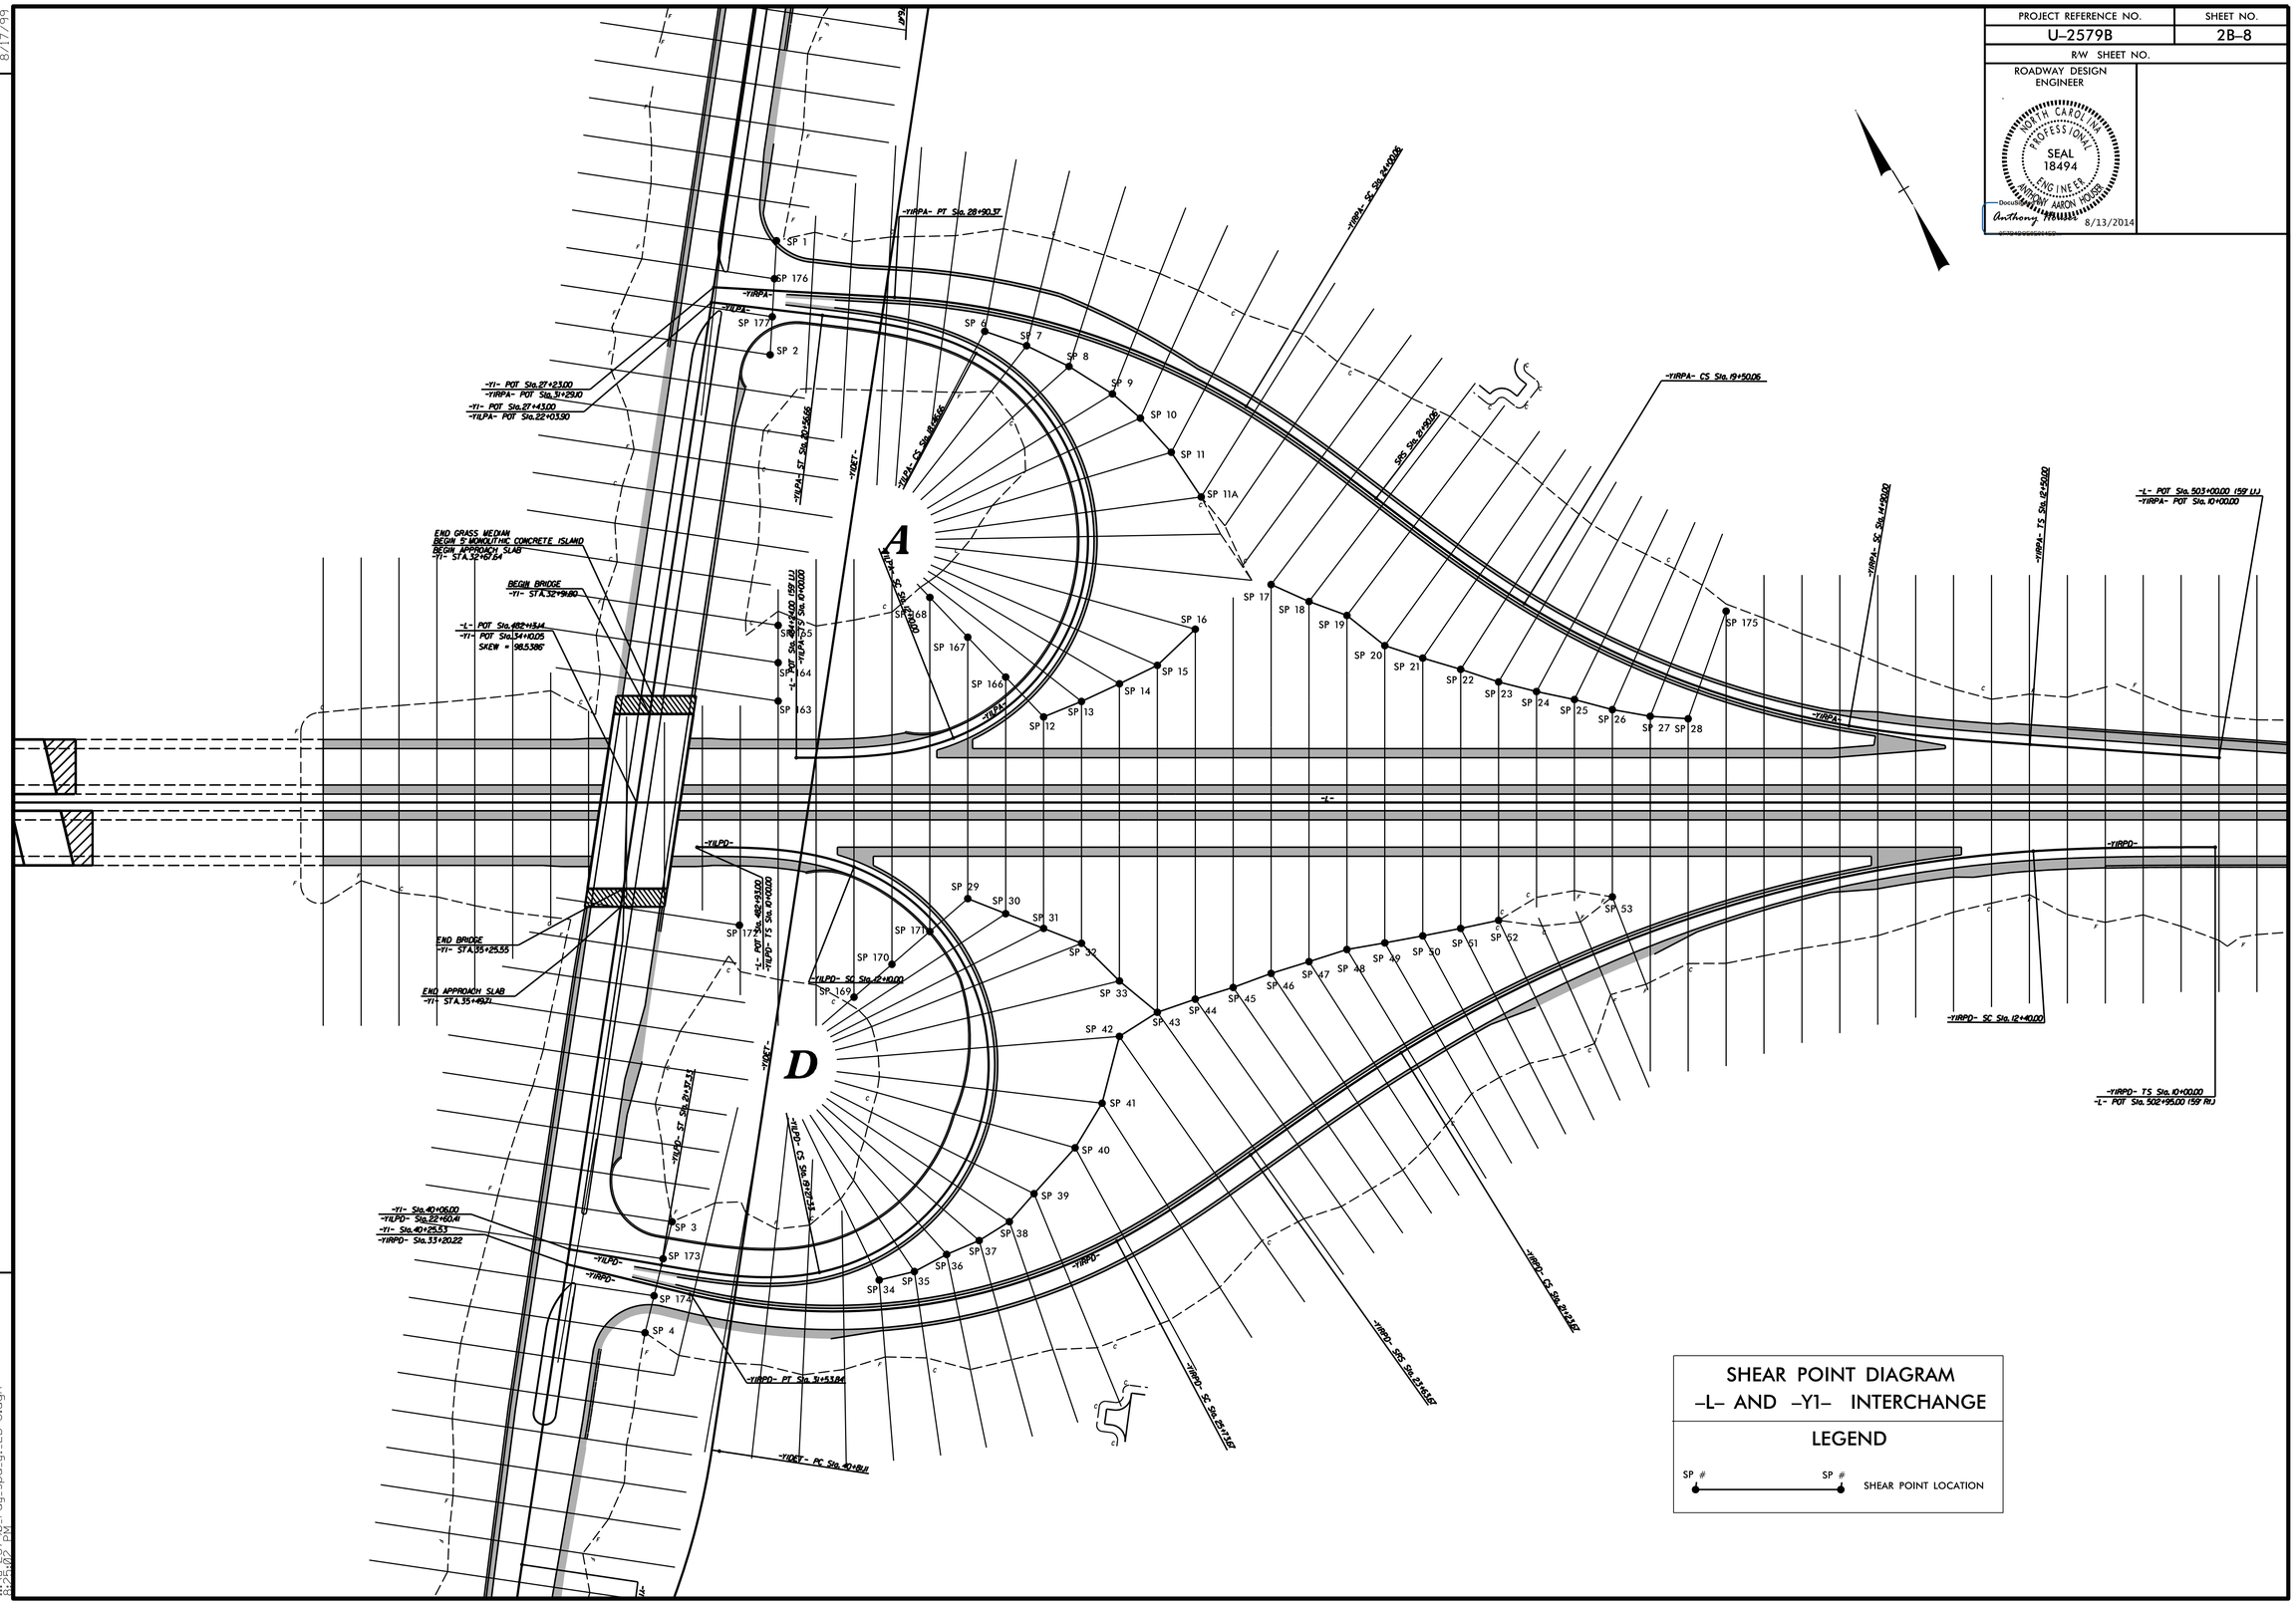

SHEAR POINT DIAGRAM
-L- AND -Y1- INTERCHANGE

LEGEND

SP # ——— SP # SHEAR POINT LOCATION

REVISIONS

8/17/99

8/11/2014
U-2579B_rdy_spd_y1_2B-8.dgn
8:28:07 PM