PROJECT REFERENCE NO.	SHEET NO.
U-2579B	2B-1
R/W SHEET NO.	

ROADWAY DESIGN ENGINEER

NORTH CAROLINA PROFESSIONAL SEAL 18494 ENGINEER ANTHONY AARON HOUSER

DocuSigned by: Anthony Houser 6/11/2014

3F7D4DCE8E304ED...

BRIDGE SKETCHES

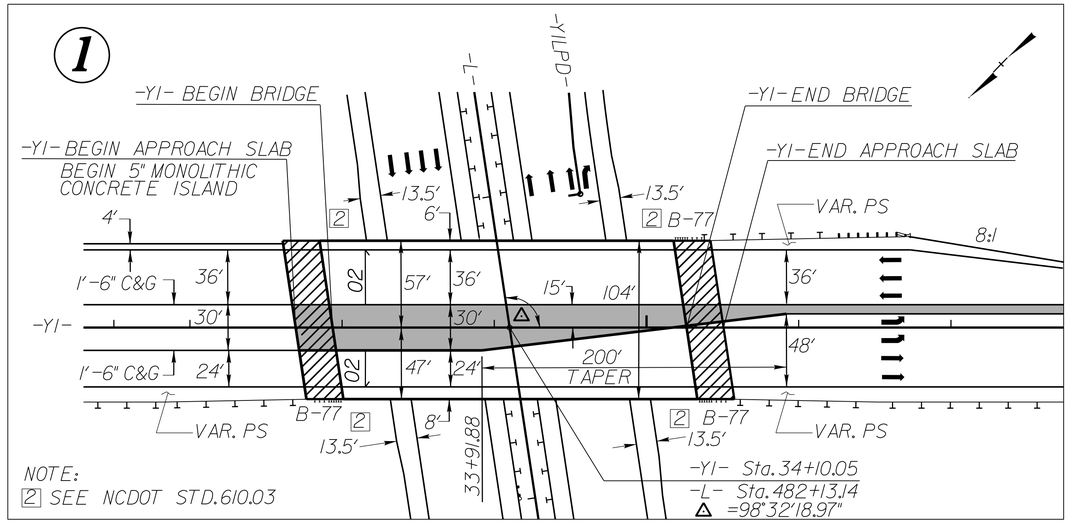

DETAIL SHOWING PAVEMENT & BRIDGE RELATIONSHIP FOR -Y1- OVER -L-

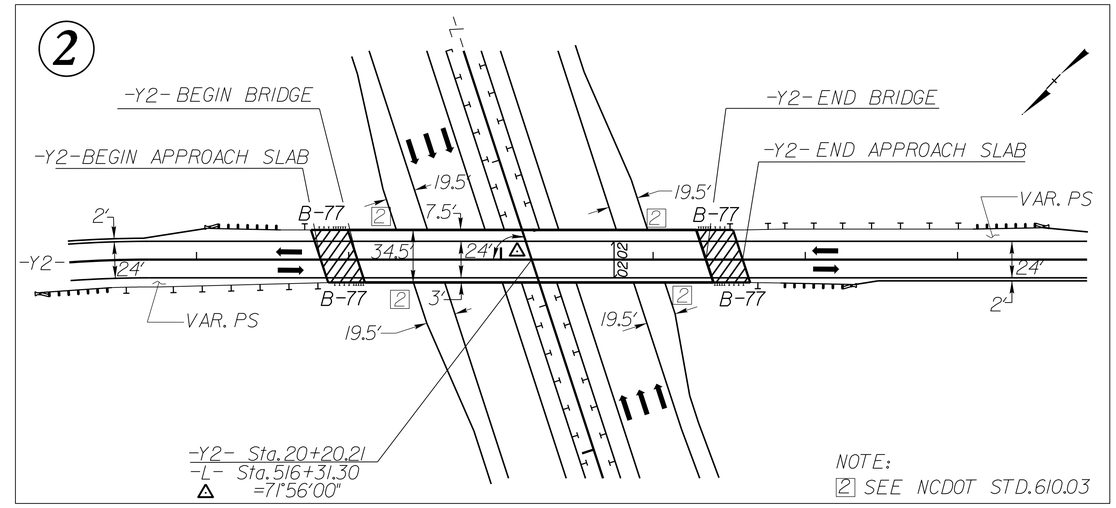

DETAIL SHOWING PAVEMENT & BRIDGE RELATIONSHIP FOR -Y2- OVER -L-

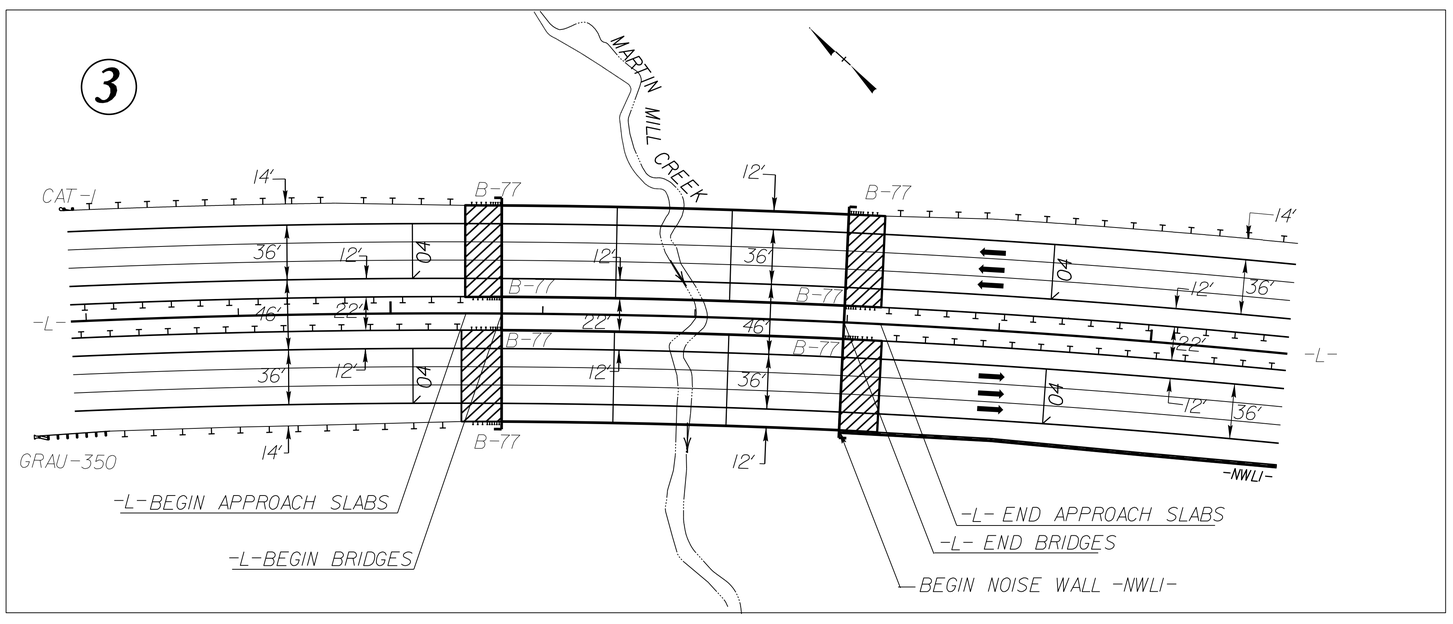

DETAIL SHOWING PAVEMENT & BRIDGE RELATIONSHIP FOR -L- (DUAL BRIDGES) OVER MARTIN MILL CREEK

SEE SHEET 2A-18 FOR STRUCTURE 1 TYPICAL SECTION
SEE SHEET 2A-18 FOR STRUCTURE 2 TYPICAL SECTION
SEE SHEET 2A-19 FOR STRUCTURE 3 TYPICAL SECTION

REVISIONS

8/17/99

6/12/2014
...\u2579_rdy_str_rec.dgn
4:29:42 PM