ICA Engineering (4121 Kingsdown Way, Suite 100, Raleigh, NC 27607)	PROJ. REFERENCE NO.	SHEET NO.
	U-2579B	TMP-38

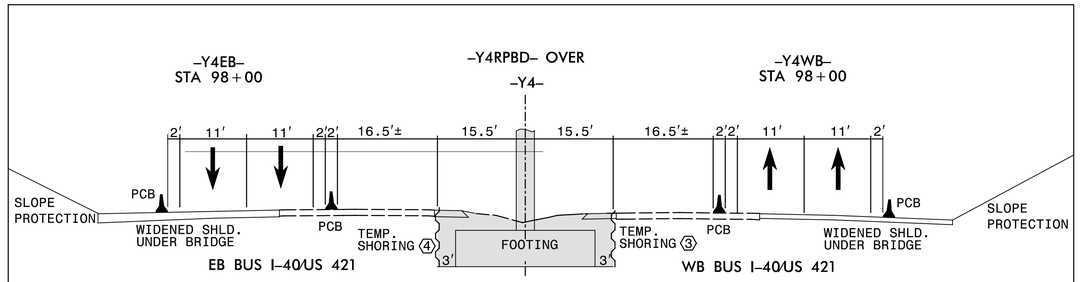

SECTION E-E (STEP 3)

1. -Y4- STA 98+30±
   BEGIN 445' SHIFTING TAPER
   17' RIGHT
2. -Y4- STA 89+50±
   END 450' SHIFTING TAPER
   12' LEFT
3. -Y4- STA 96+50±
   END 410' SHIFTING TAPER
   12' LEFT
4. -Y4- STA 92+40±
   BEGIN 410' SHIFTING TAPER
   12' LEFT
5. -Y4- STA 89+50±
   BEGIN 350' SHIFTING TAPER
   12' RIGHT

3 QUANTITY = 414 SQ. FT.
TEMPORARY SHORING
-Y4- STA 97+65± 15.5' RT TO
-Y4- STA 98+32± 15.5' RT
(SEE SHEET TMP-2J)

4 QUANTITY = 414 SQ. FT.
TEMPORARY SHORING
-Y4- STA 97+65± 15.5' LT TO
-Y4- STA 98+32± 15.5' LT
(SEE SHEET TMP-2J)

5 QUANTITY = 1020 SQ. FT.
TEMPORARY SHORING
-Y4- STA 90+40± 8.0' RT TO
-Y4- STA 92+25± 8.0' RT
(SEE SHEET TMP-2J)

6 QUANTITY = 1020 SQ. FT.
TEMPORARY SHORING
-Y4- STA 90+40± 8.0' LT TO
-Y4- STA 92+25± 8.0' LT
(SEE SHEET TMP-2J)

7 QUANTITY = 372 SQ. FT.
TEMPORARY SHORING
-Y4- STA 89+61± 8.0' RT TO
-Y4- STA 90+38± 8.0' RT
(SEE SHEET TMP-2J)

8 QUANTITY = 372 SQ. FT.
TEMPORARY SHORING
-Y4- STA 89+61± 8.0' RT TO
-Y4- STA 90+38± 8.0' RT
(SEE SHEET TMP-2J)

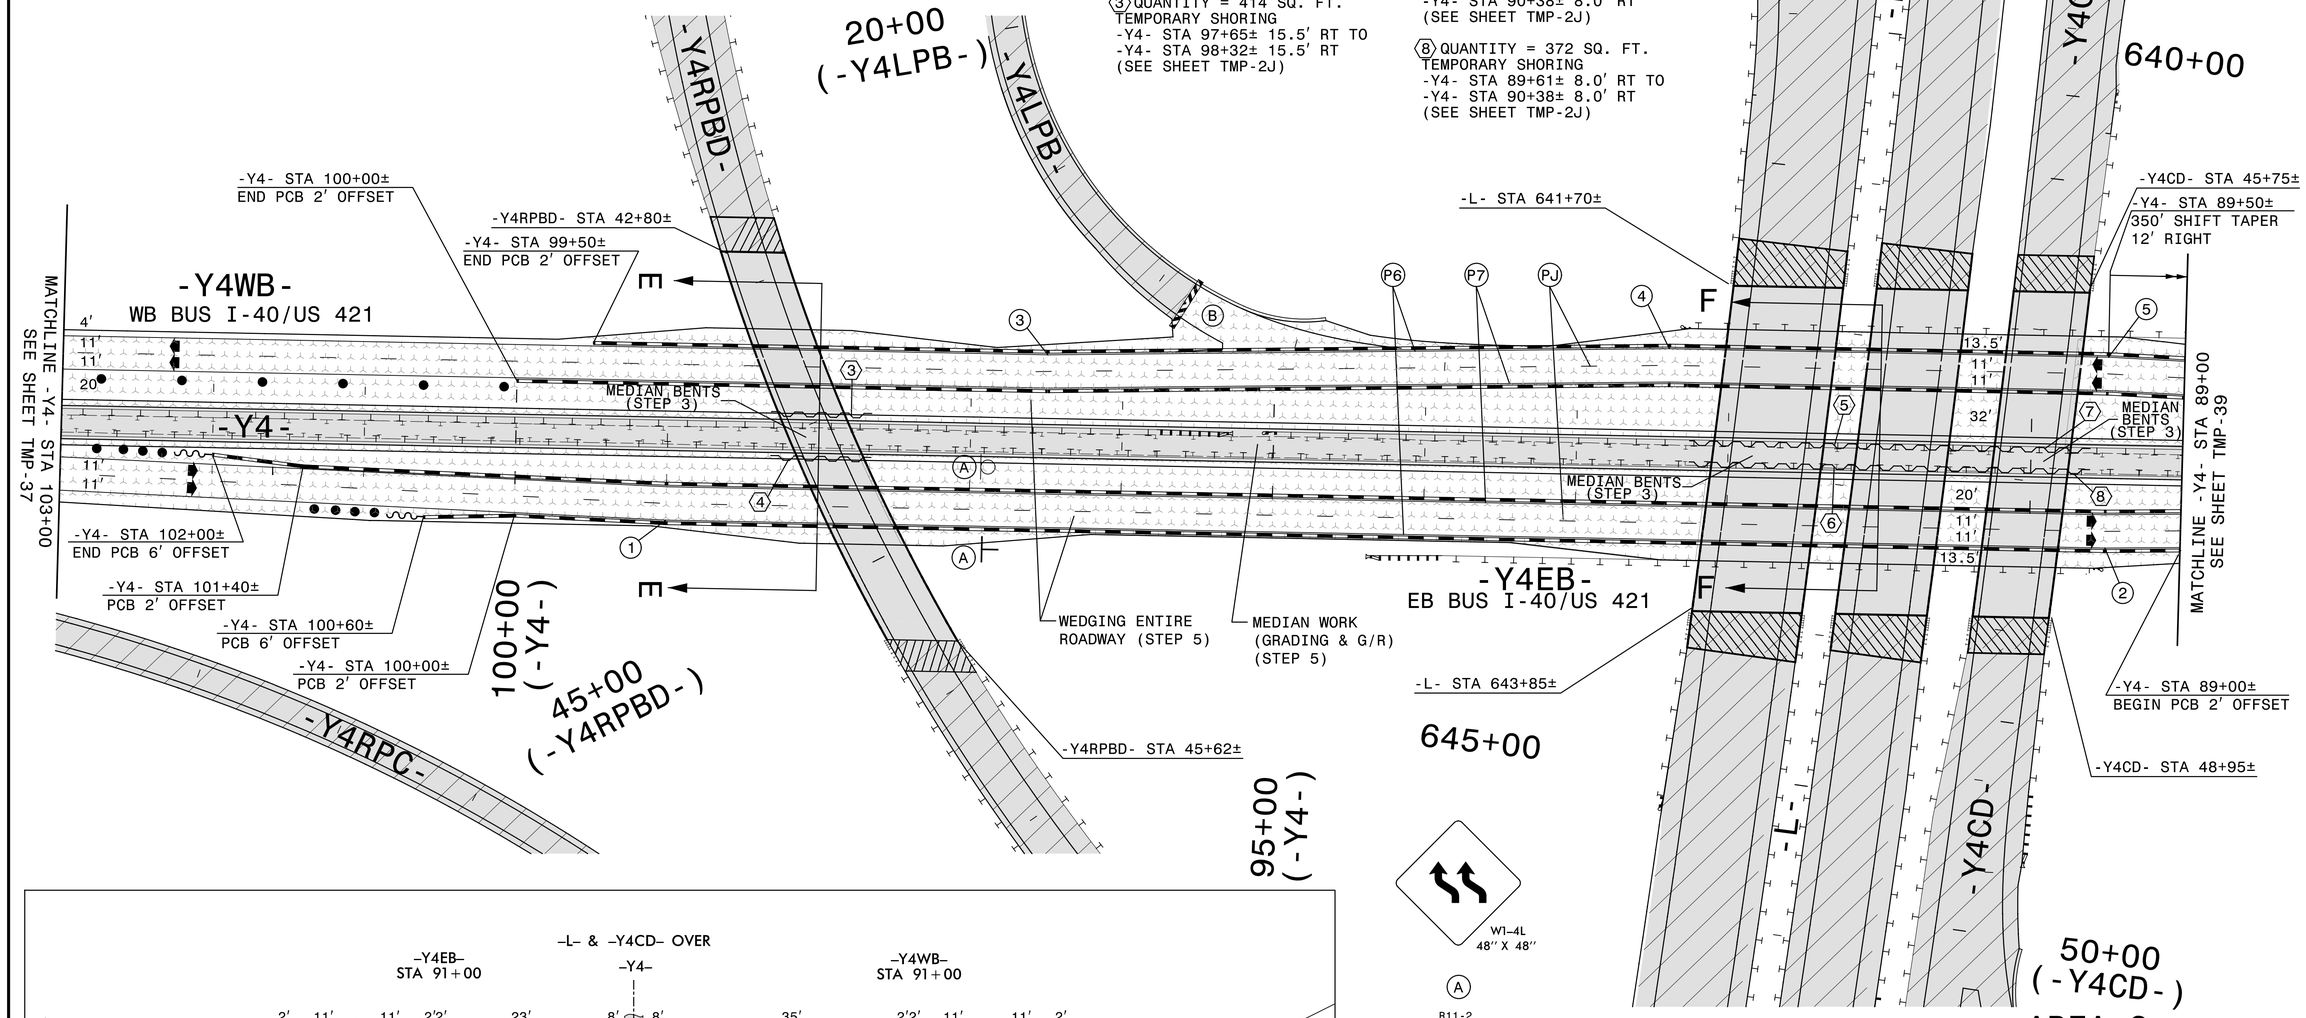

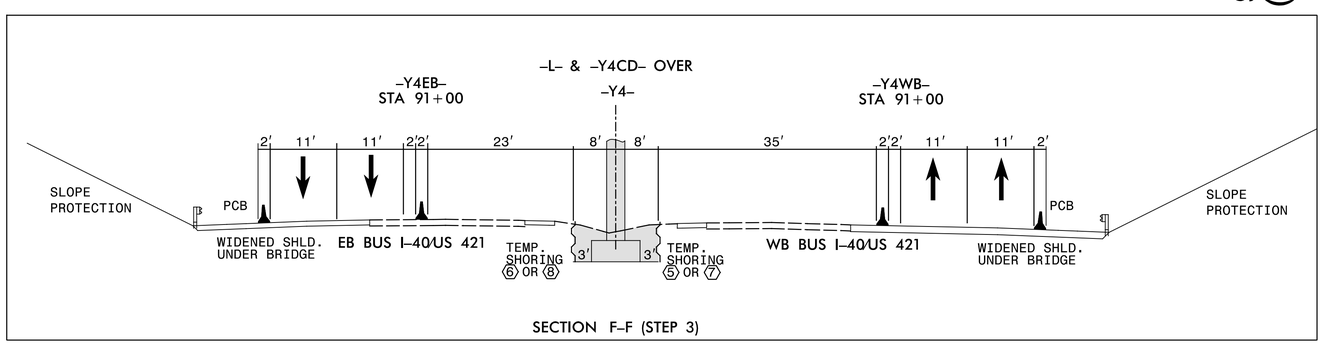

SECTION F-F (STEP 3)

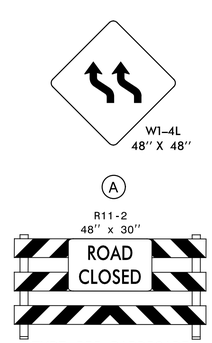

TYPE III BARRICADE

APPROVED DocuSigned by: Michael T Rzepka DATE: 6/2/2014
EP1A2D0BF-319A3C...

SEAL — NORTH CAROLINA PROFESSIONAL SEAL 15876 ENGINEER MICHAEL T. RZEPKA

PHASE III DETAIL

SCALE:	NONE
DATE:	MAY 2014
DWG. BY:	YTM
DESIGN BY:	ACP
REVIEWED BY:	MTR

REVISIONS

CADD FILE

R:\tmp\u2579b_tmp_y4_ptll_dtl_02.dgn
6/1/2014 7:34:56 PM