ICA Engineering	PROJ. REFERENCE NO.	SHEET NO.
4121 Kingdom Way, Suite 100, Raleigh, NC 27607 NC License No: F-0560	U-2579B	TMP-27

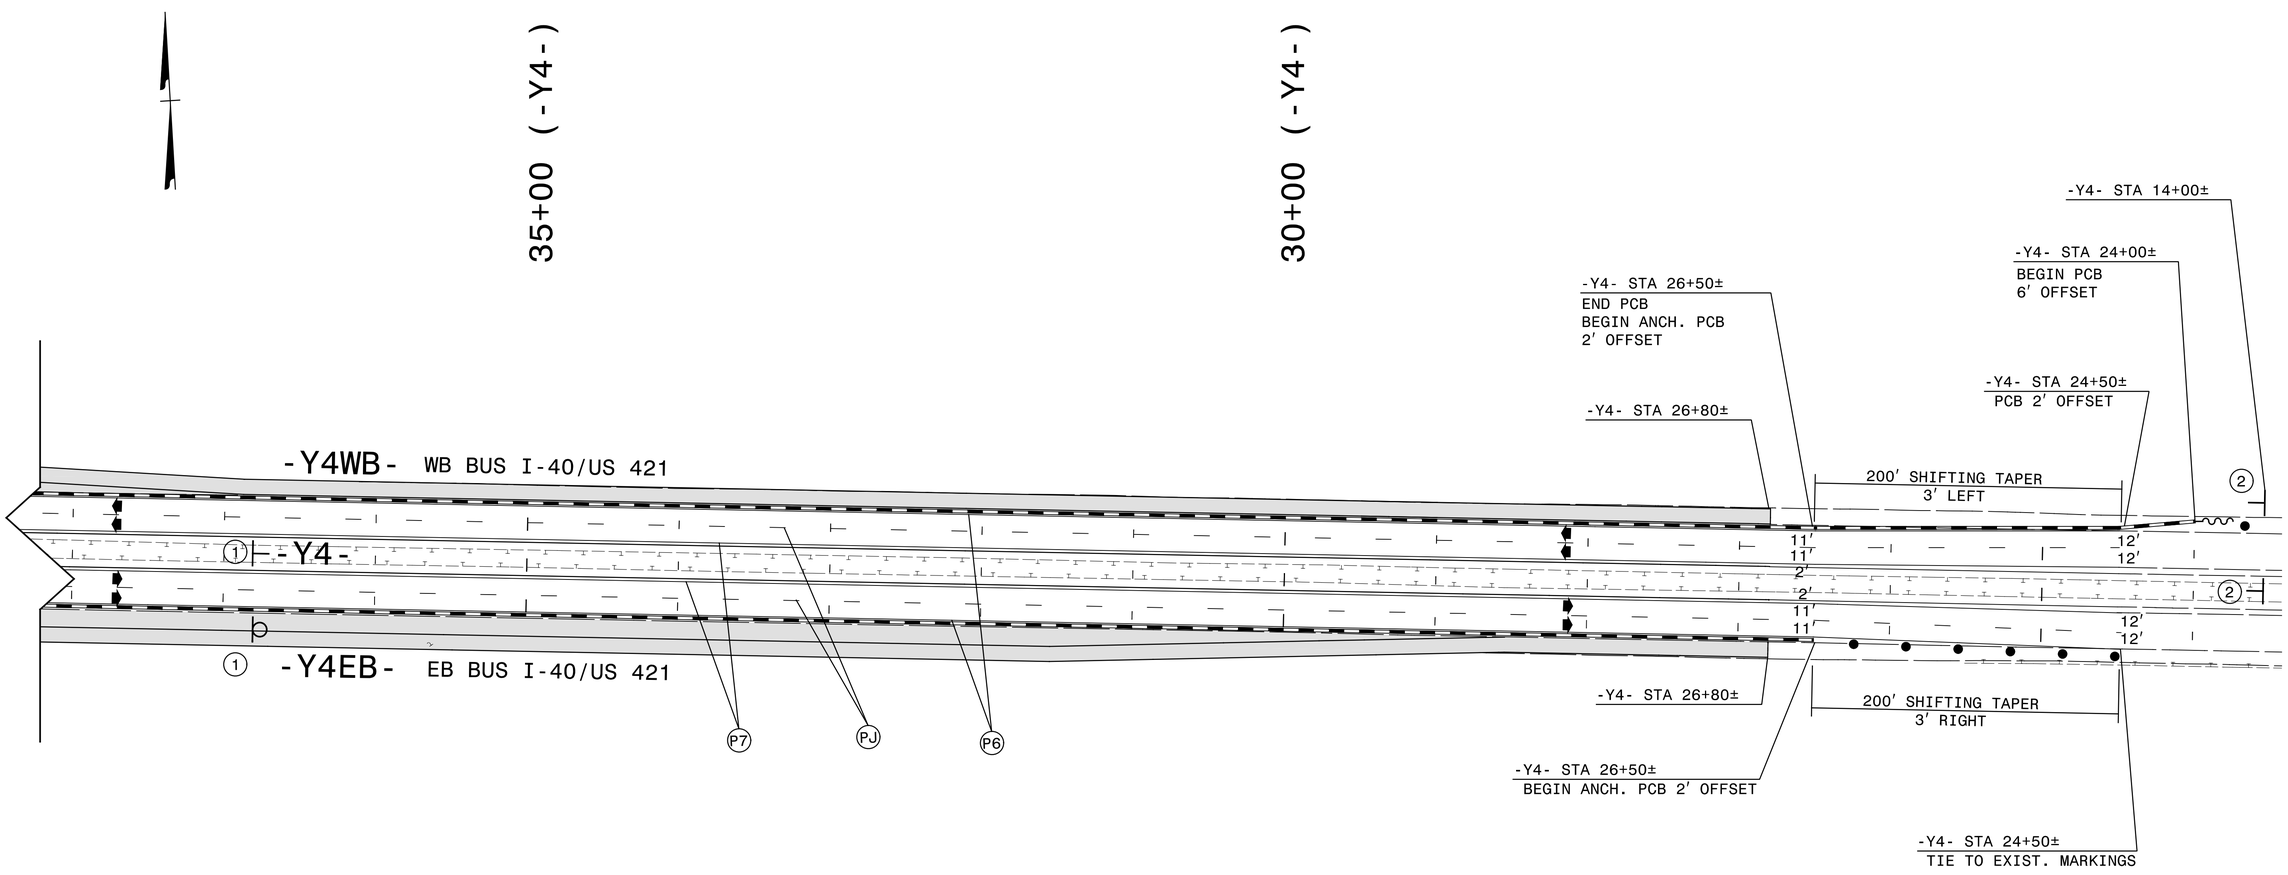

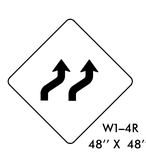

W1-4R
48″ X 48″

1

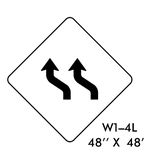

W1-4L
48″ X 48″

2

AREA 3

APPROVED DocuSigned by: Michael T Rzepka 8F1A2508F-319430... DATE: 6/2/2014

SEAL

NORTH CAROLINA PROFESSIONAL SEAL 15876 ENGINEER MICHAEL T. RZEPKA

PHASE II DETAIL

SCALE:	NONE
DATE:	MAY 2014
DWG. BY:	YTM
DESIGN BY:	ACP
REVIEWED BY:	MTR

DIVISION OF HIGHWAYS · DEPARTMENT OF TRANSPORTATION · STATE OF NORTH CAROLINA · TRANSPORTATION MOBILITY AND DEVELOPMENT · STATEWIDE PROJECT DEVELOPMENT

REVISIONS

CADD FILE

R:\tmp\u2579b_tmp_y4_p1f_dtl_05.dgn
6/1/2014 7:34:29 PM