ICA Engineering (4121 Kingdom Way, Suite 100, Raleigh, NC 27607)	PROJ. REFERENCE NO.	SHEET NO.
	U-2579B	TMP-35

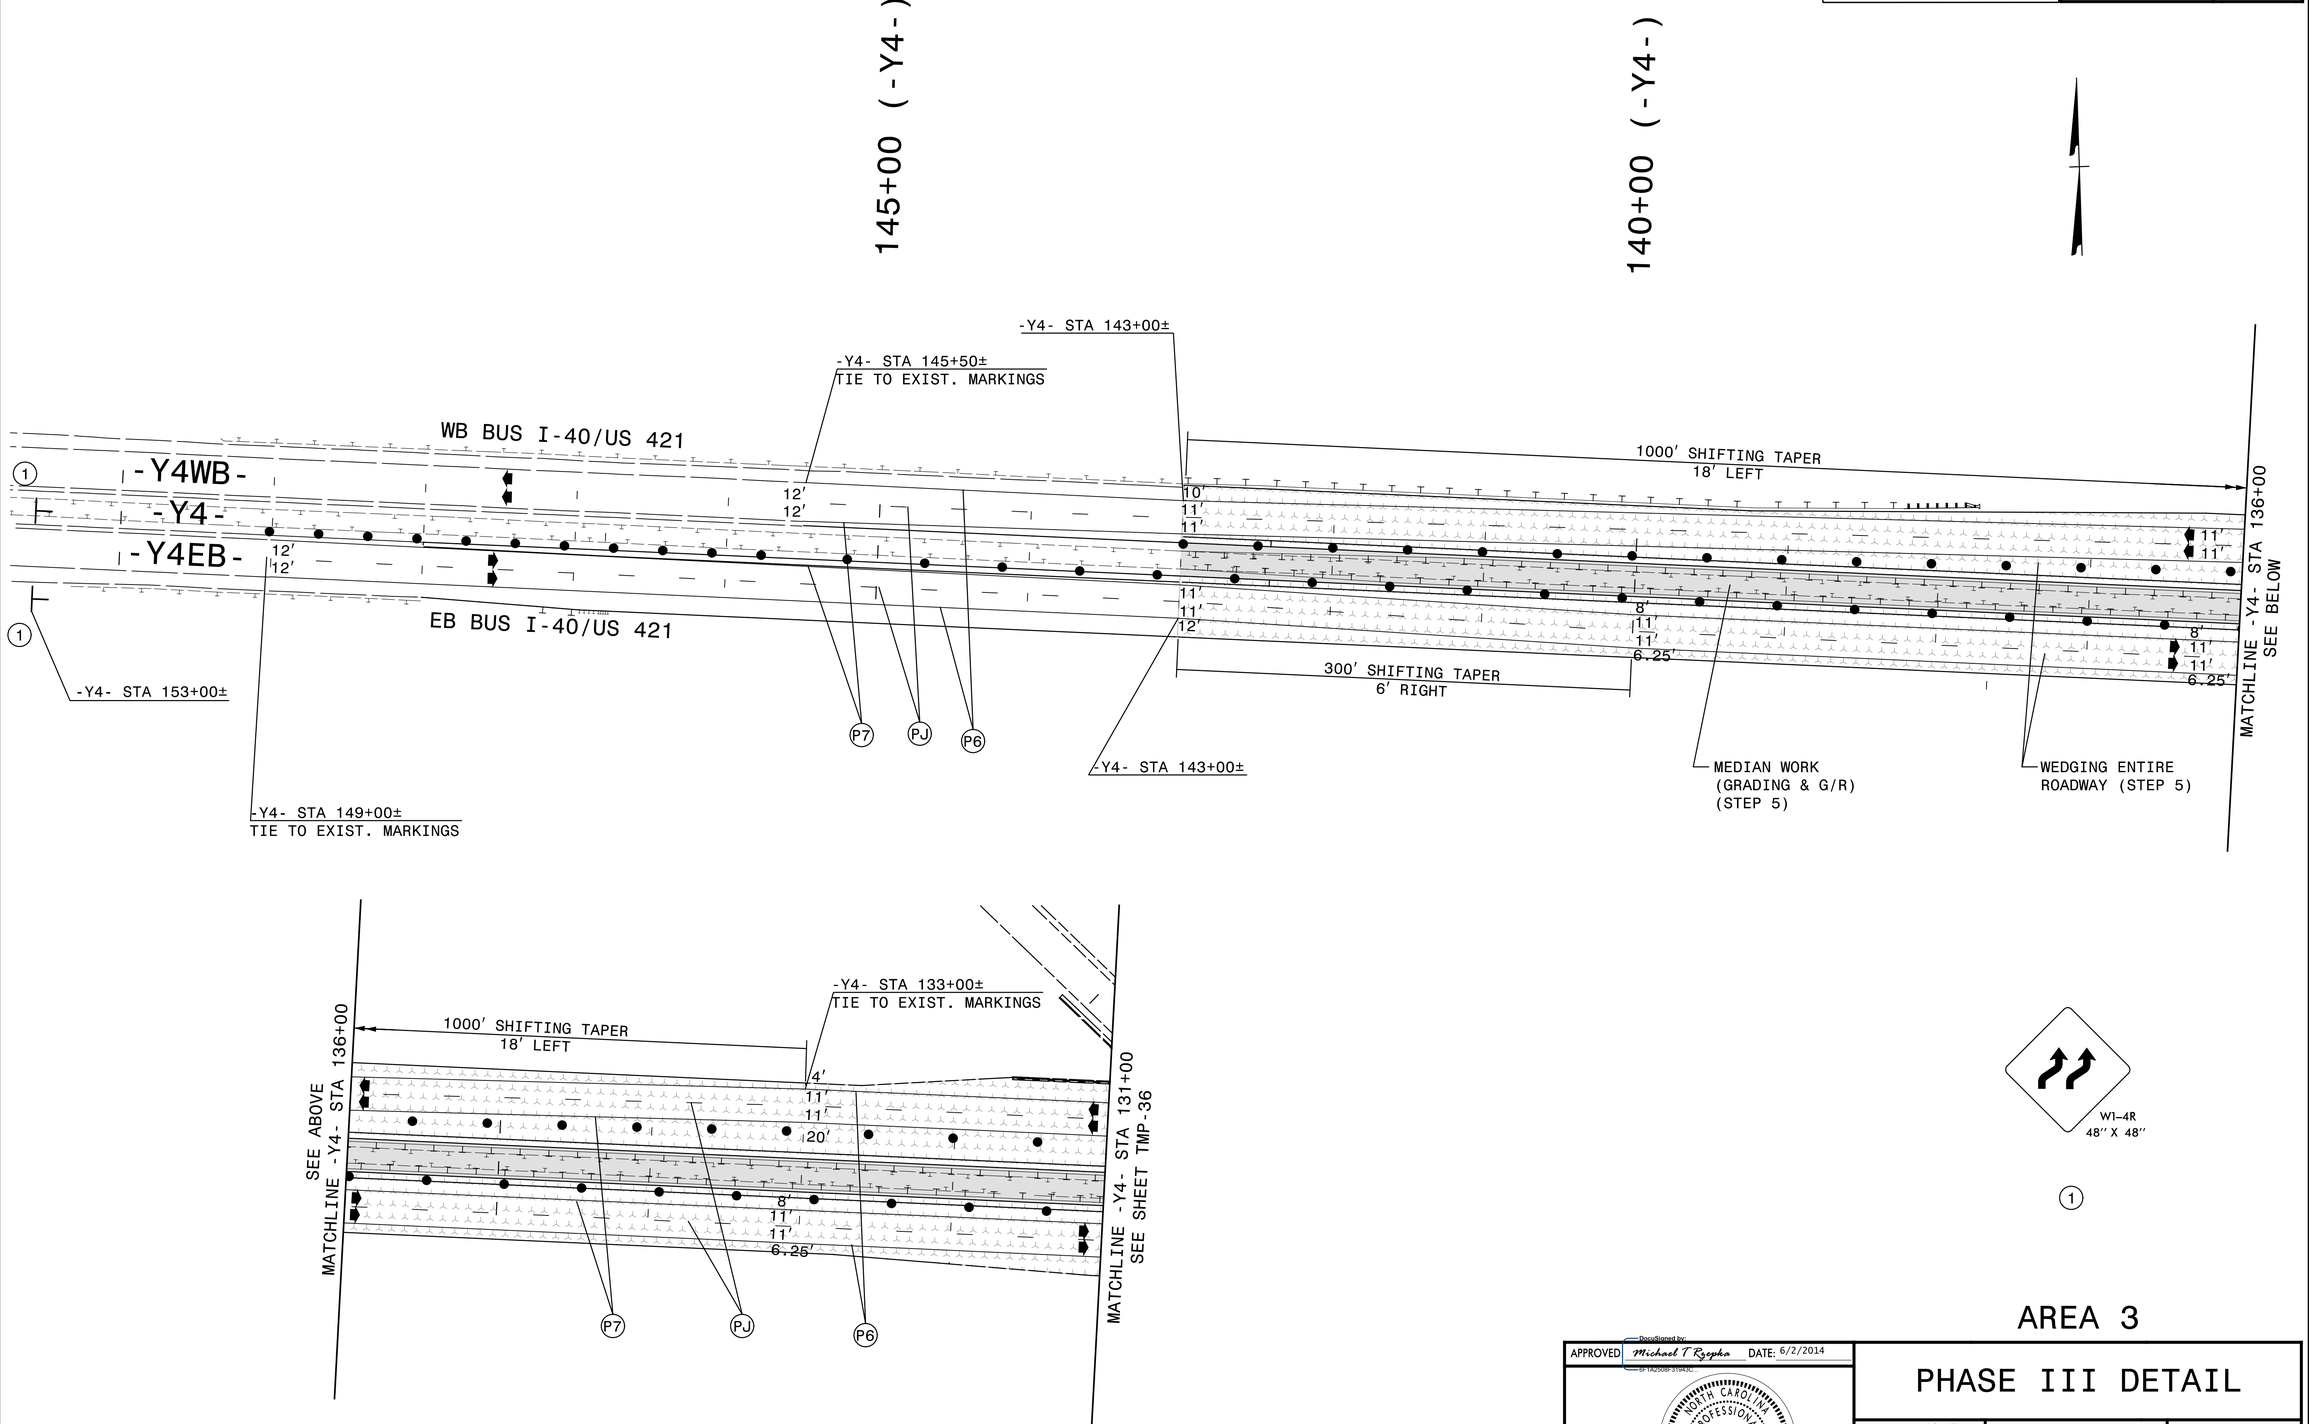

AREA 3

APPROVED DocuSigned by: Michael T Rzepka DATE: 6/2/2014
EF1A2608F-319430...

SEAL

NORTH CAROLINA PROFESSIONAL SEAL 15876 ENGINEER MICHAEL T. RZEPKA

PHASE III DETAIL

SCALE:	NONE
DATE:	MAY 2014
DWG. BY:	YTM
DESIGN BY:	ACP
REVIEWED BY:	MTR

DIVISION OF HIGHWAYS TRANSPORTATION MOBILITY AND DEVELOPMENT TRAFFIC CONTROL

REVISIONS

CADD FILE

R:\tmp\u2579b_tmp_y4_p1f1_dft_00a.dgn
6/1/2014 7:34:51 PM