ICA Engineering 4121 Kingdom Way, Suite 100 Raleigh, NC 27607 NC License No: F-1326	PROJ. REFERENCE NO.	SHEET NO.
	U-2579B	TMP-41

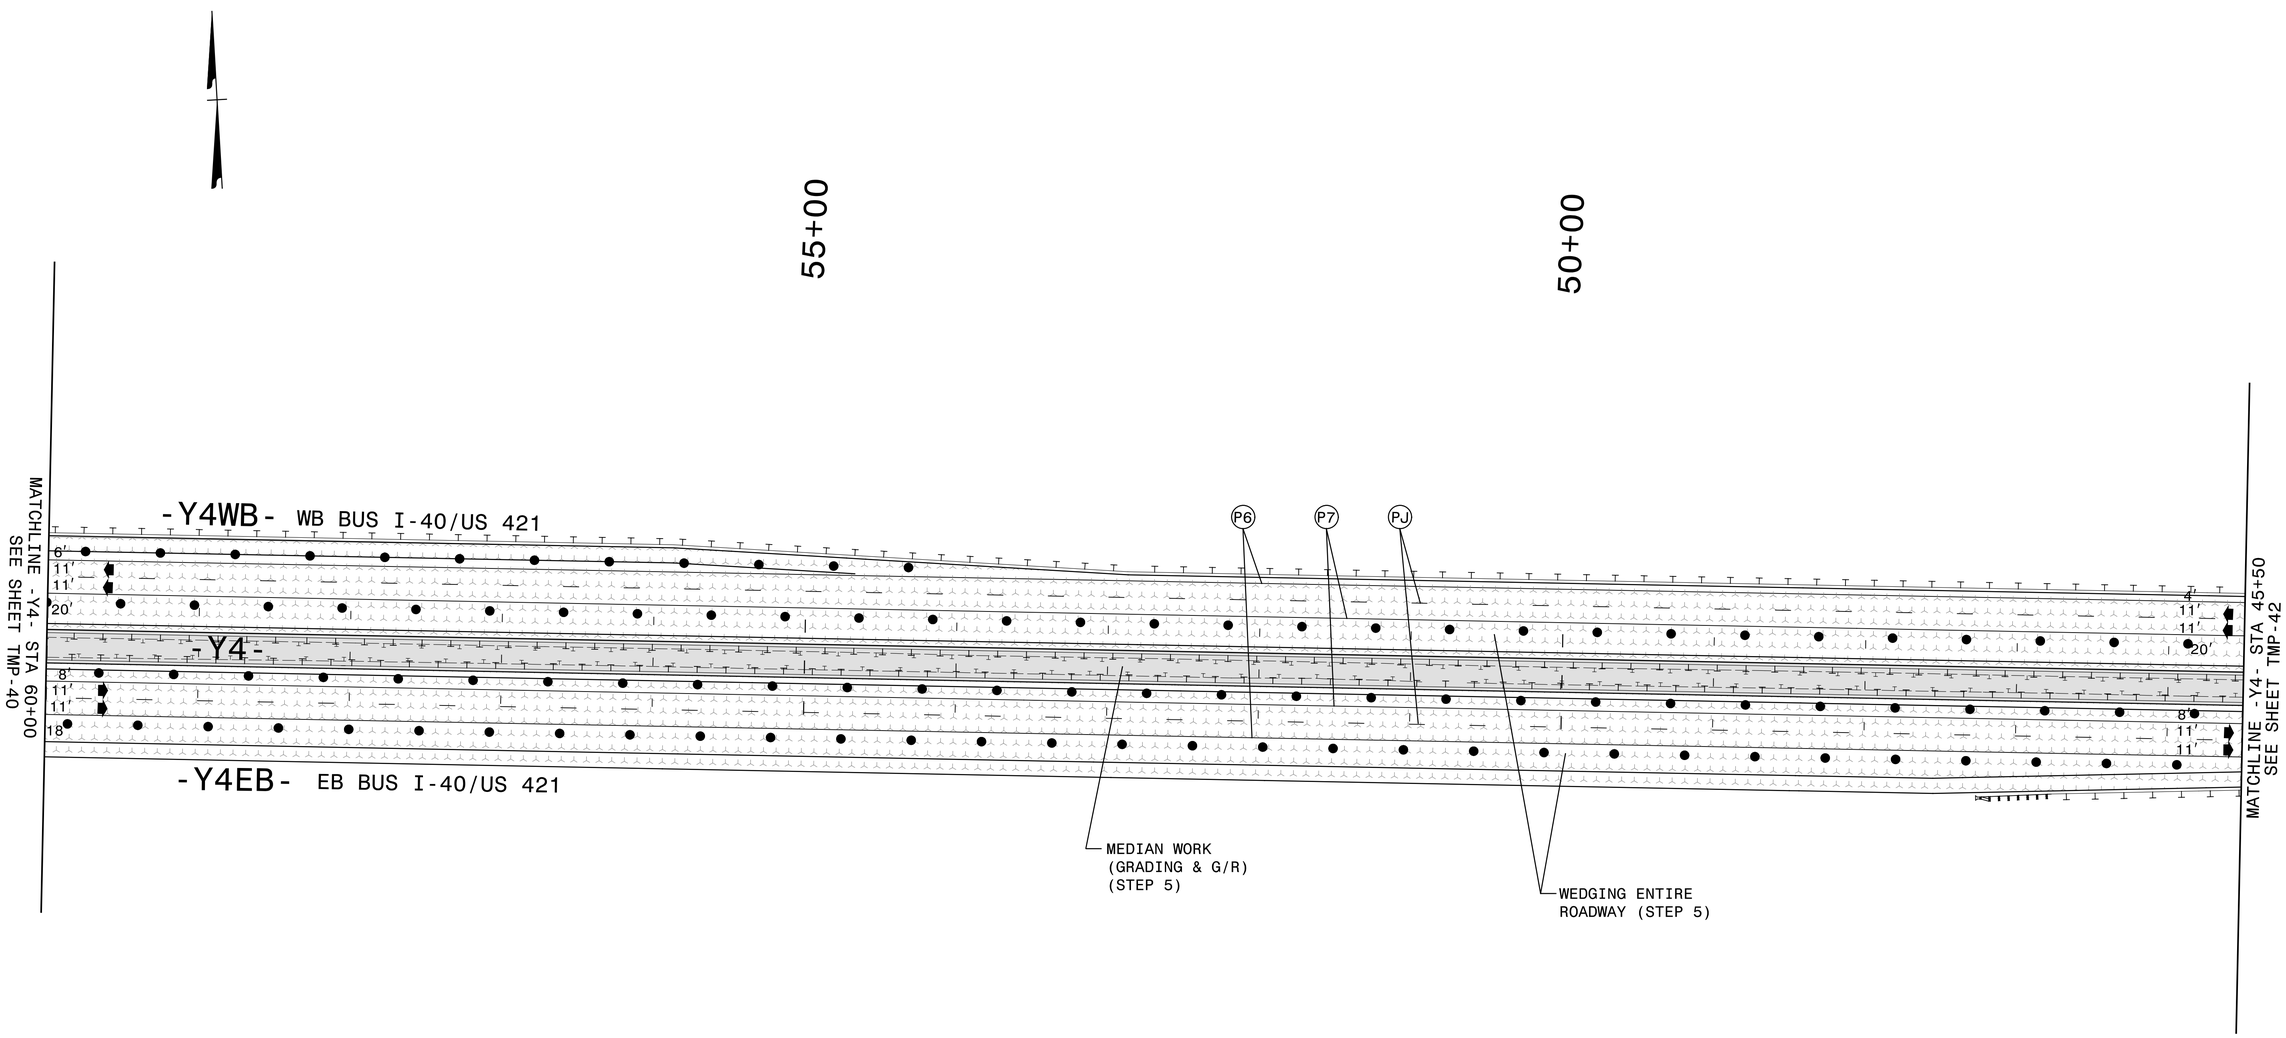

AREA 3

APPROVED DocuSigned by: Michael T Rzepka DATE: 6/2/2014
BF1A2B0B-314432...

SEAL

NORTH CAROLINA PROFESSIONAL SEAL 15876 ENGINEER MICHAEL T. RZEPKA

PHASE III DETAIL

SCALE:	NONE
DATE:	MAY 2014
DWG. BY:	YTM
DESIGN BY:	ACP
REVIEWED BY:	MTR

DIVISION OF HIGHWAYS ENGINEERING & ARCHITECTURAL DESIGN UNIT TRAFFIC CONTROL

REVISIONS

CADD FILE

R:\tmp\u2579b_tmp_y4_p111_dfl_03b.dgn
6/1/2014 7:35:00 PM