ICA Engineering	PROJ. REFERENCE NO.	SHEET NO.
5121 Kingsdown Way, Suite 100 Raleigh, NC 27607 NC License No: F-1024	U-2579B	TMP-37

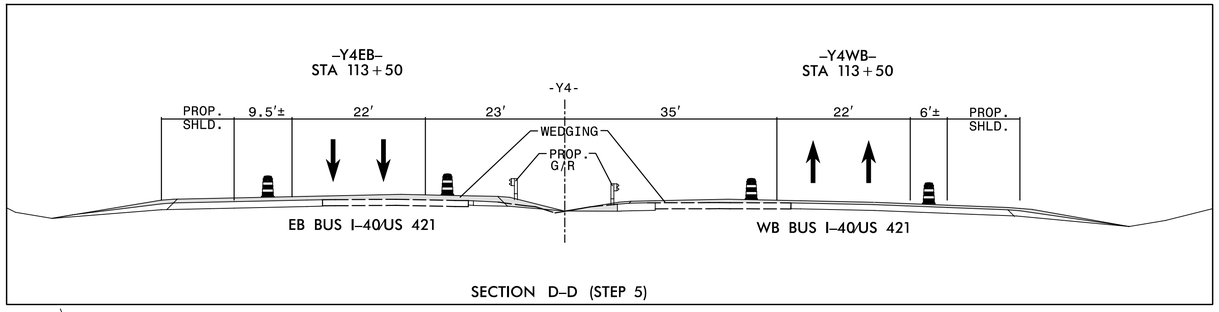

SECTION D-D (STEP 5)

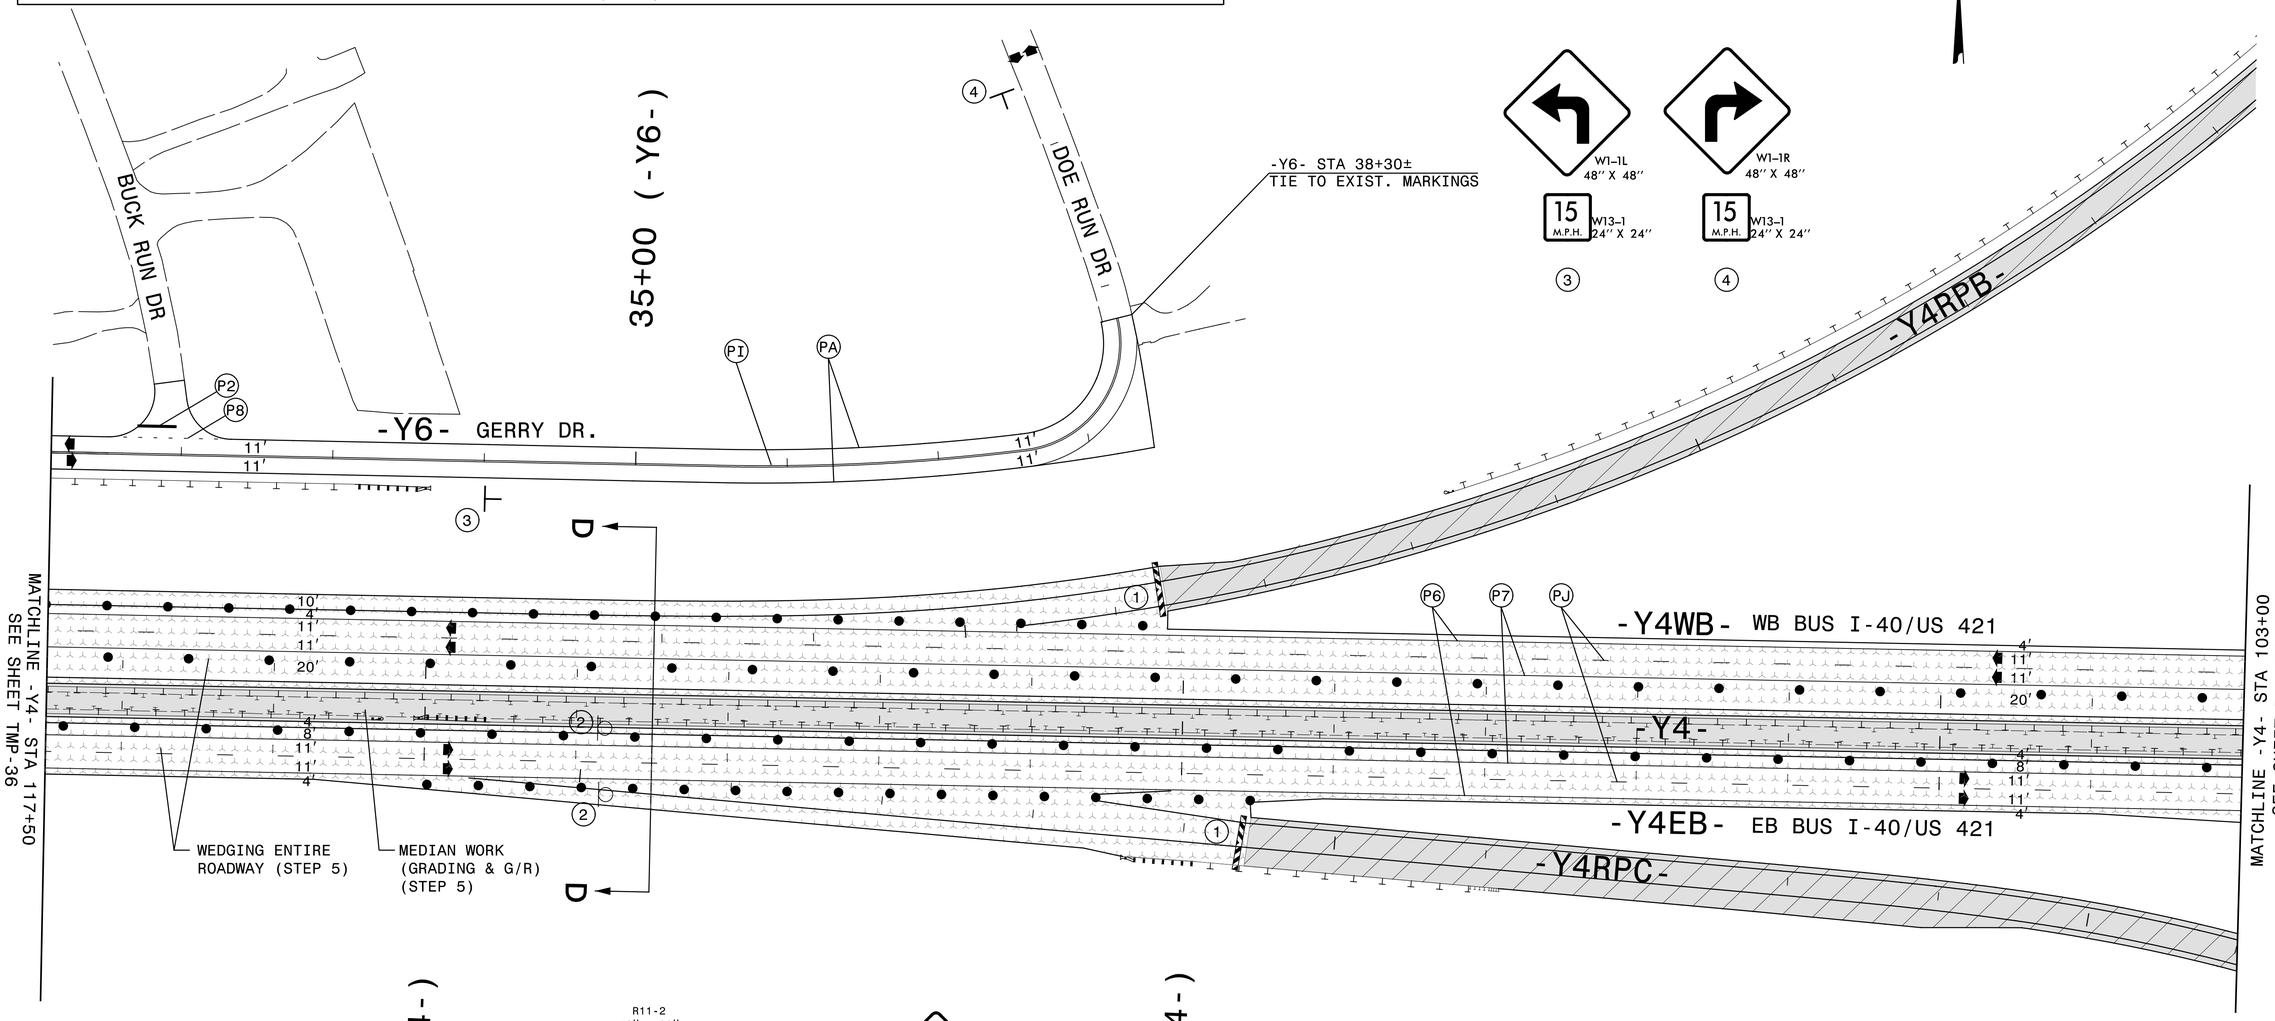

115+00 (-Y4-)

TYPE III BARRICADE

1

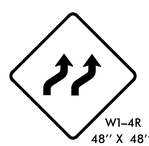

2

110+00 (-Y4-)

AREA 3

APPROVED DocuSigned by: Michael T Rzepka EF1A2B0B-314A2C... DATE: 6/2/2014

SEAL

NORTH CAROLINA PROFESSIONAL SEAL 15876 ENGINEER MICHAEL T. RZEPKA

PHASE III DETAIL

SCALE:	NONE
DATE:	MAY 2014
DWG. BY:	YTM
DESIGN BY:	ACP
REVIEWED BY:	MTR

DIVISION OF HIGHWAYS ROADWAY ENGINEERING BRANCH TRAFFIC CONTROL UNIT

REVISIONS

CADD FILE

R:\tmp\u2579b_tmp_y4_p11_dtl_01.dgn
6/1/2014 7:34:53 PM