ICA Engineering	PROJ. REFERENCE NO.	SHEET NO.
3121 Kingdom Way, Suite 100, Raleigh, NC 27607 NC License No: F-1321	U-2579B	TMP-8

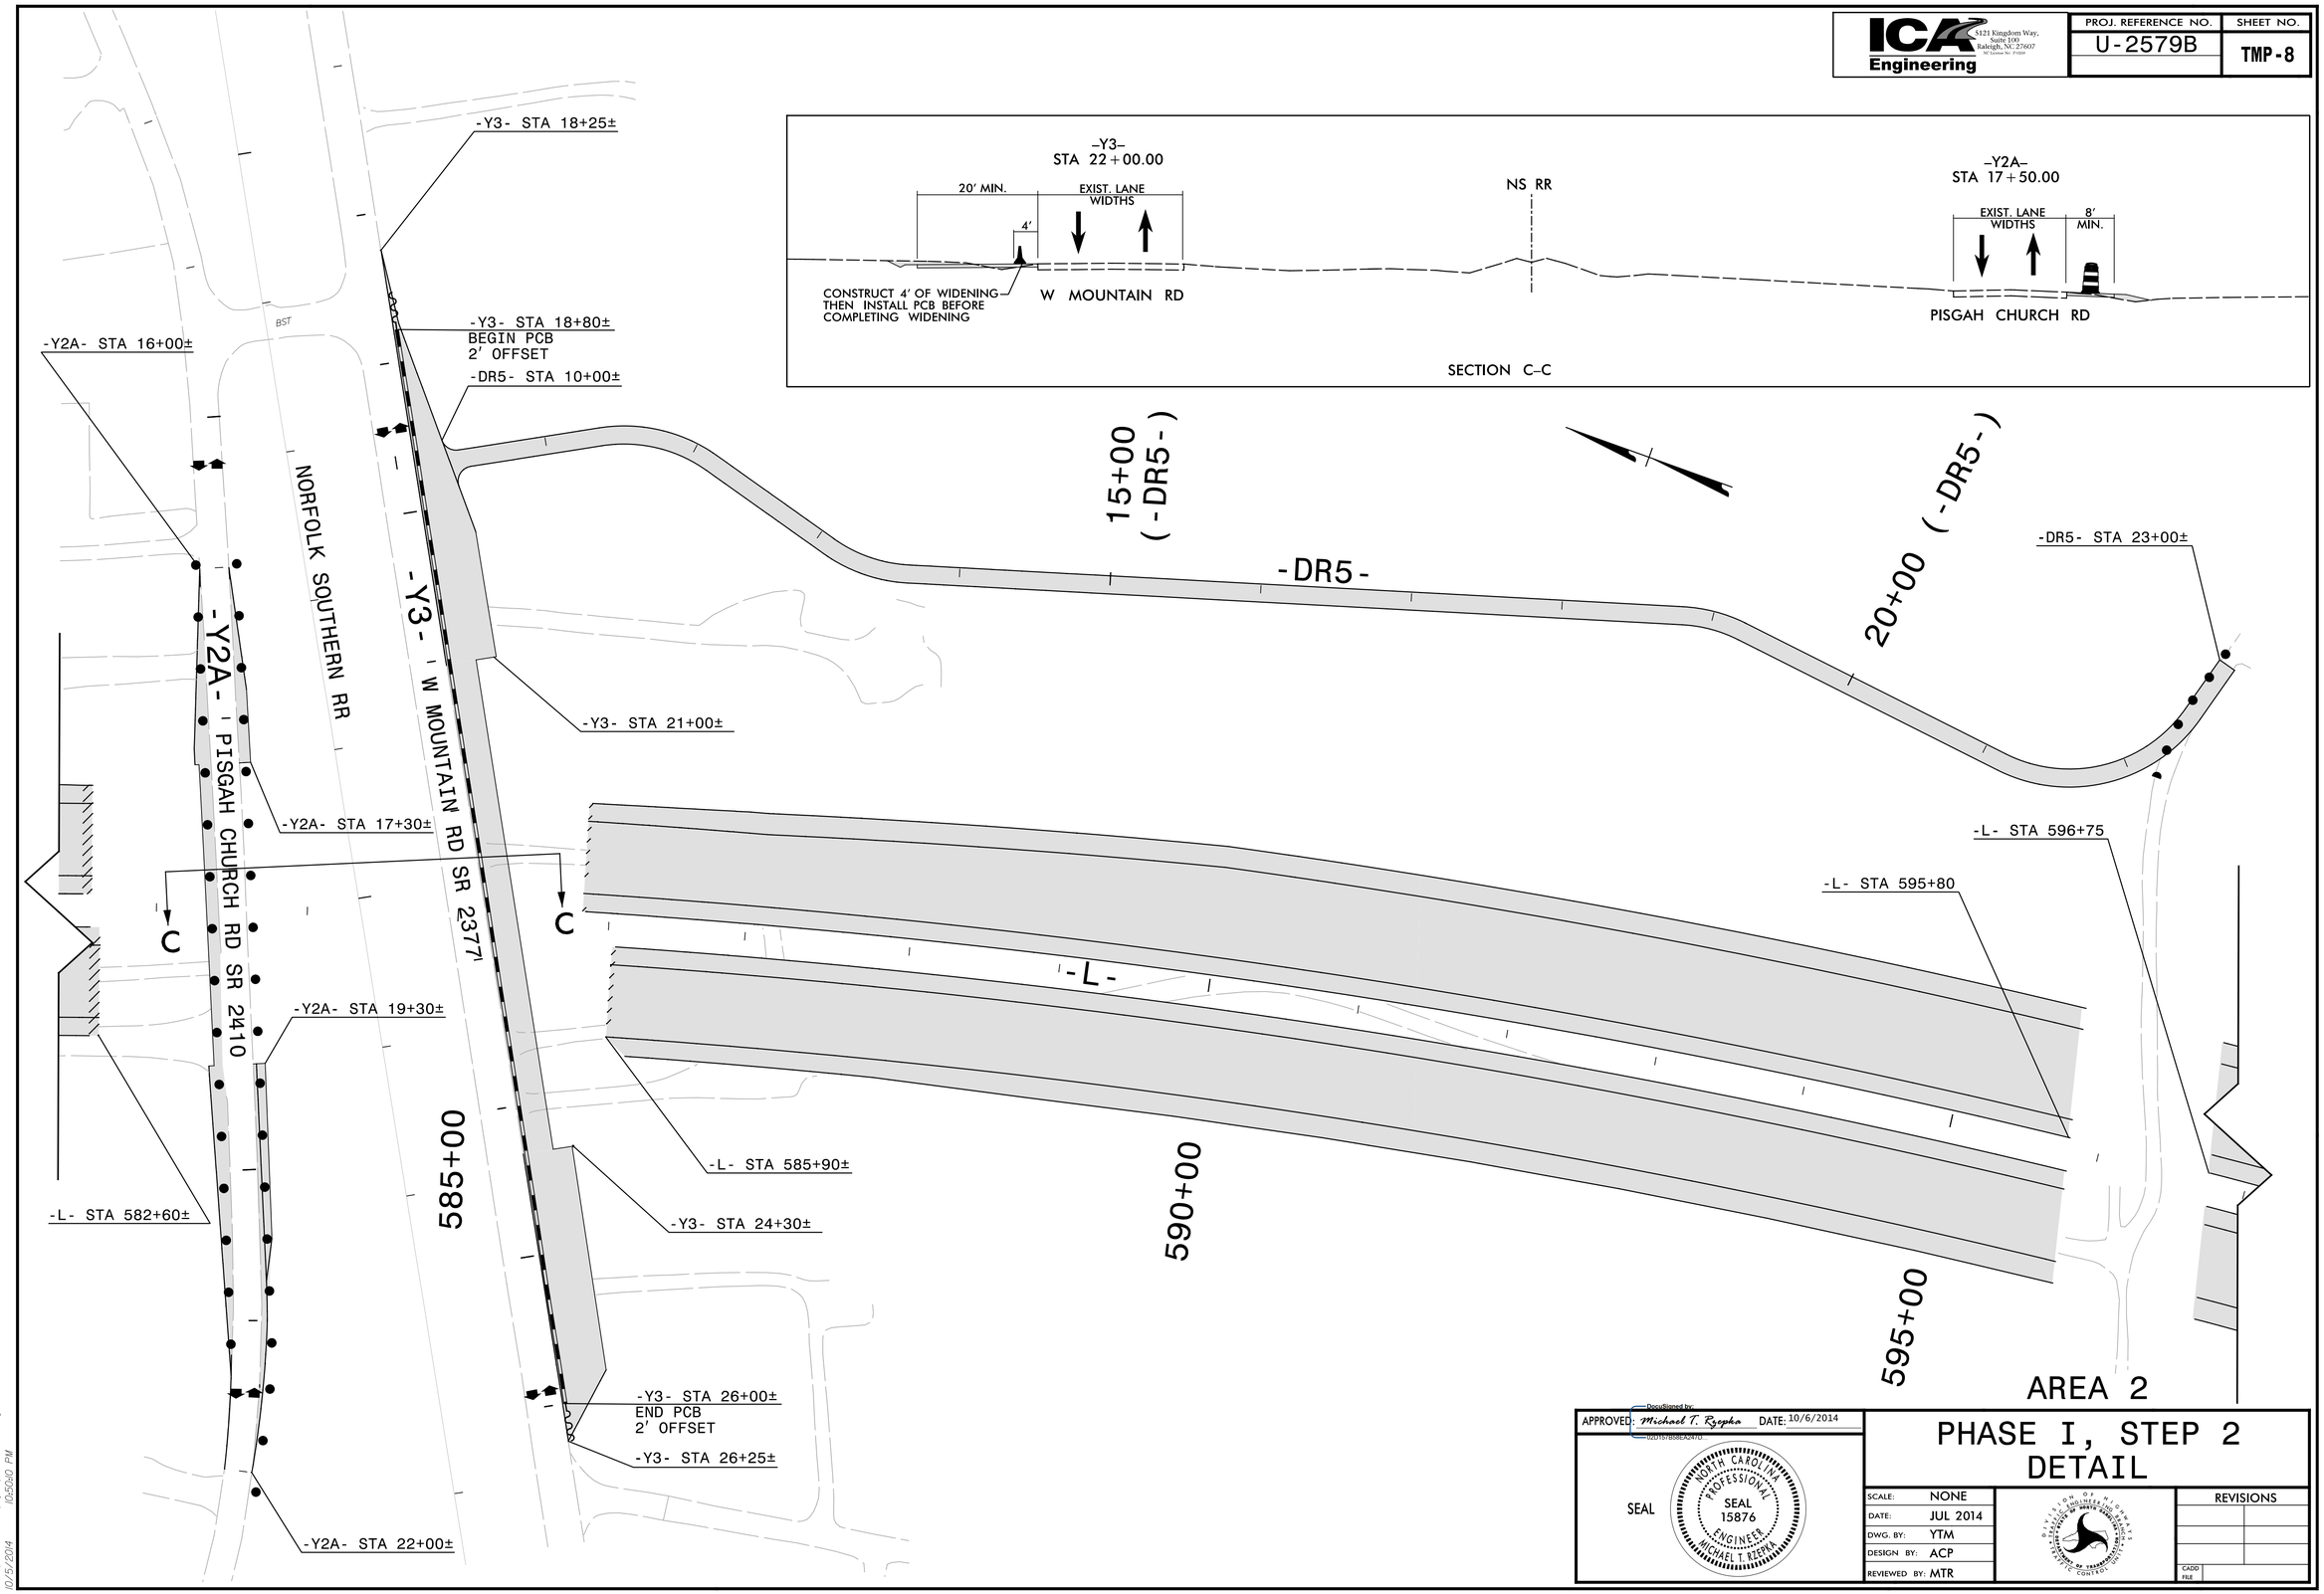

APPROVED: DocuSigned by: Michael T. Rzepka DATE: 10/6/2014
02D157B58EA2470...

SEAL

NORTH CAROLINA PROFESSIONAL SEAL 15876 ENGINEER MICHAEL T. RZEPKA

PHASE I, STEP 2 DETAIL

SCALE:	NONE
DATE:	JUL 2014
DWG. BY:	YTM
DESIGN BY:	ACP
REVIEWED BY:	MTR

DIVISION OF HIGHWAYS STATE OF NORTH CAROLINA DEPARTMENT OF TRANSPORTATION

REVISIONS

CADD FILE

R:\tmp\U2579b_tmp_y2_p1_s2_dt1_01.dgn
10:50:10 PM
10/5/2014