ICA Engineering	PROJ. REFERENCE NO.	SHEET NO.
3121 Kingdom Way, Suite 100, Raleigh, NC 27603 NC License No: F-1024	U-2579B	TMP-2B

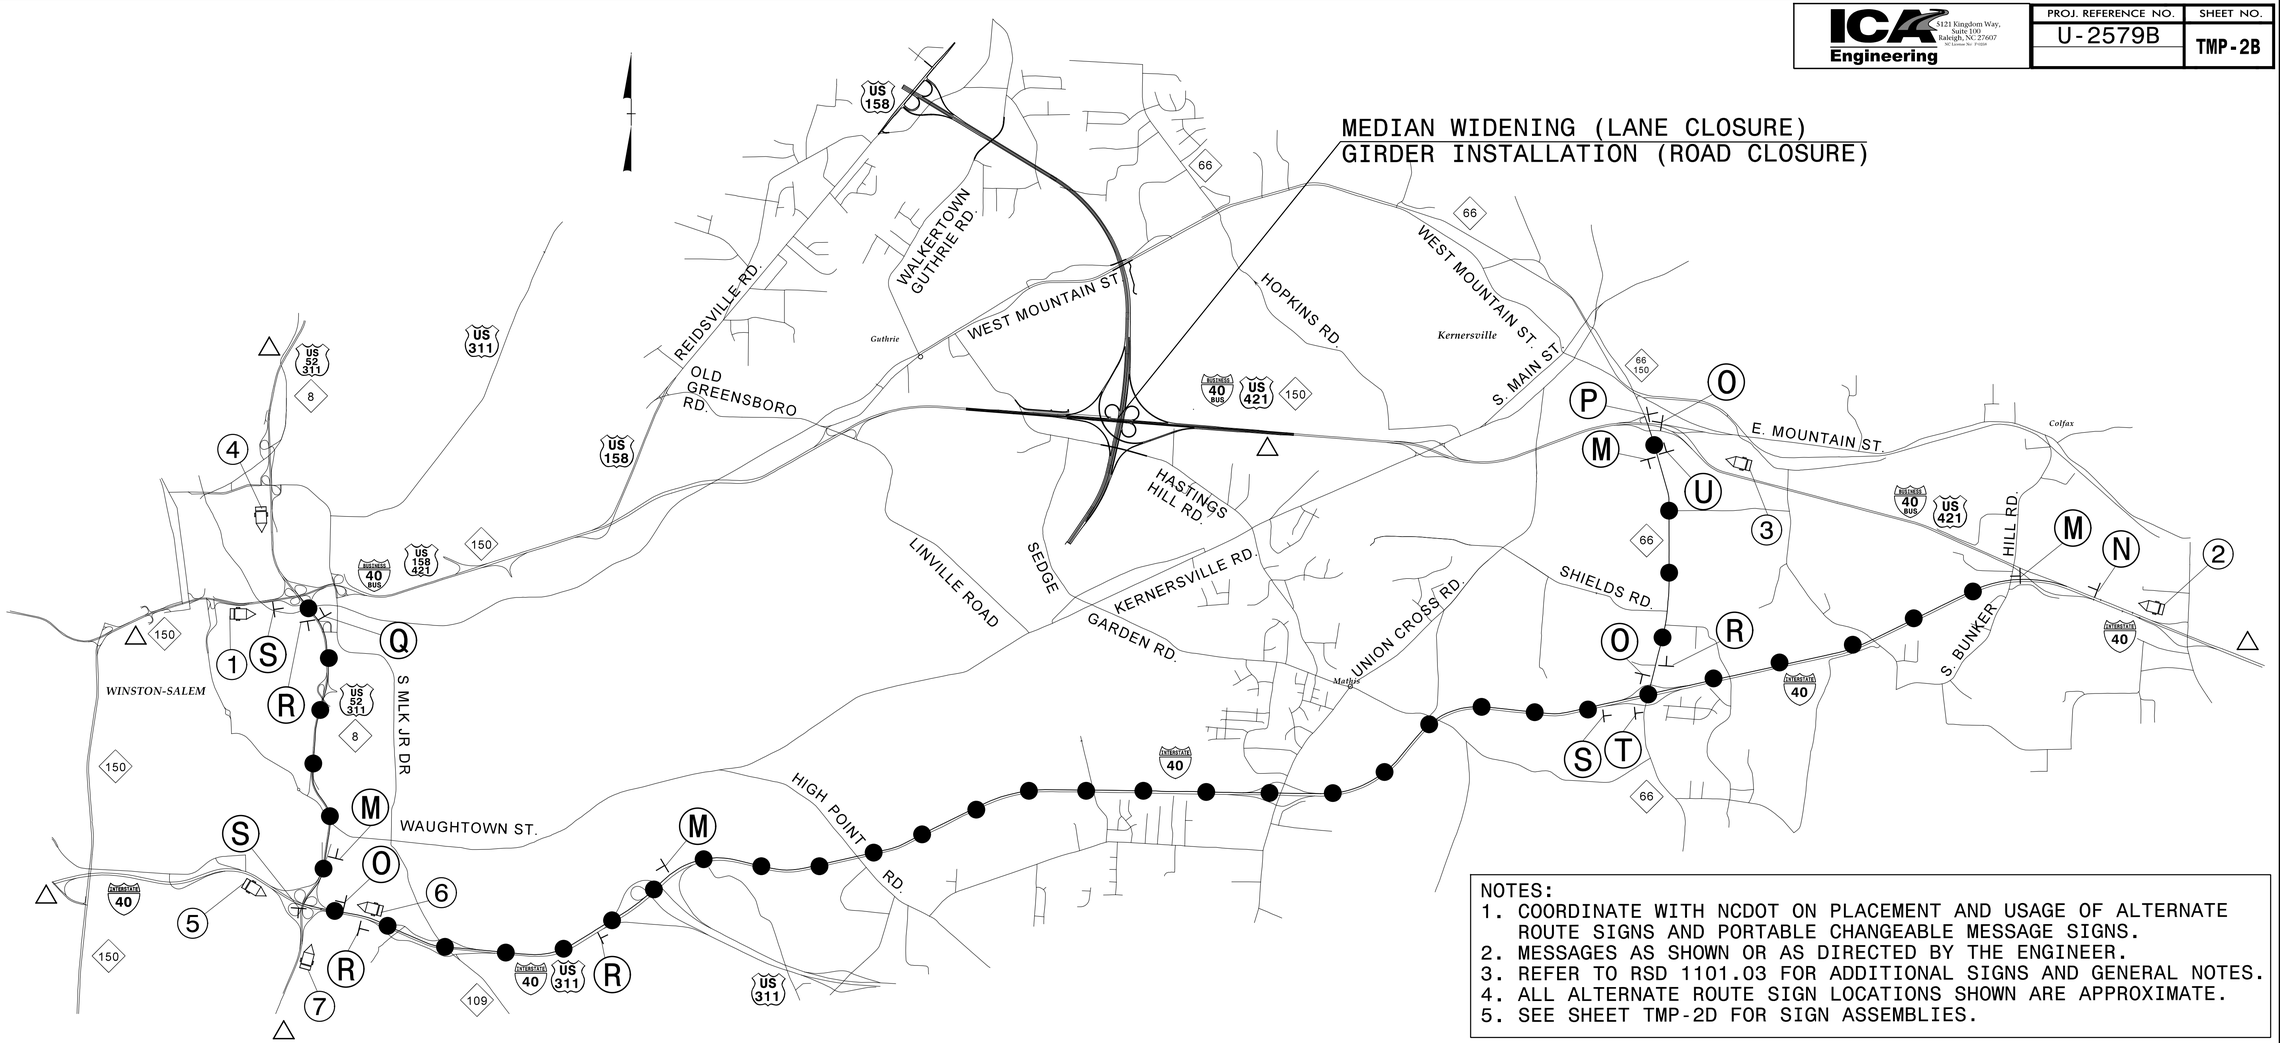

NOTES:
1. COORDINATE WITH NCDOT ON PLACEMENT AND USAGE OF ALTERNATE ROUTE SIGNS AND PORTABLE CHANGEABLE MESSAGE SIGNS.
2. MESSAGES AS SHOWN OR AS DIRECTED BY THE ENGINEER.
3. REFER TO RSD 1101.03 FOR ADDITIONAL SIGNS AND GENERAL NOTES.
4. ALL ALTERNATE ROUTE SIGN LOCATIONS SHOWN ARE APPROXIMATE.
5. SEE SHEET TMP-2D FOR SIGN ASSEMBLIES.

CMS FOR BUS I-40 MEDIAN LANE CLOSURE

MESSAGE NO. 1	MESSAGE NO. 2
DELAYS ON BUS I40	ALT RTE US 52S EXIT 6A

CHANGEABLE MESSAGE SIGN (1)

MESSAGE NO. 1	MESSAGE NO. 2
DELAYS ON BUS I40	ALT ROUTE USE I40W

CHANGEABLE MESSAGE SIGN (2)

MESSAGE NO. 1	MESSAGE NO. 2
DELAYS ON BUS I40	ALT ROUTE USE NC66

CHANGEABLE MESSAGE SIGN (3)

MESSAGE NO. 1	MESSAGE NO. 2
DELAYS ON BUS I40	ALT ROUTE USE I40

CHANGEABLE MESSAGE SIGN (4)

MESSAGE NO. 1	MESSAGE NO. 2
DELAYS ON BUS I40	ALT ROUTE USE I40

CHANGEABLE MESSAGE SIGN (5)

MESSAGE NO. 1	MESSAGE NO. 2
BUS I40 ALT RTE EXIT 193	BUS I40 ALT RTE NXT EXIT

CHANGEABLE MESSAGE SIGN (6)

MESSAGE NO. 1	MESSAGE NO. 2
DELAYS ON BUS I40	ALT ROUTE USE I40

CHANGEABLE MESSAGE SIGN (7)

CMS FOR BUS I-40 ROAD CLOSURE

MESSAGE NO. 1	MESSAGE NO. 2
BUS I40E CLOSED 4 MILES	ALT RTE US 52S EXIT 6A

CHANGEABLE MESSAGE SIGN (1)

MESSAGE NO. 1	MESSAGE NO. 2
BUS I40W CLOSED 5 MILES	ALT ROUTE USE I40W

CHANGEABLE MESSAGE SIGN (2)

MESSAGE NO. 1	MESSAGE NO. 2
ROAD CLOSED 2 MILES	ALT ROUTE USE NC66

CHANGEABLE MESSAGE SIGN (3)

MESSAGE NO. 1	MESSAGE NO. 2
BUS I40E CLOSED	ALT ROUTE USE I40

CHANGEABLE MESSAGE SIGN (4)

MESSAGE NO. 1	MESSAGE NO. 2
BUS I40 CLOSED	ALT ROUTE USE I40

CHANGEABLE MESSAGE SIGN (5)

MESSAGE NO. 1	MESSAGE NO. 2
BUS I40 ALT RTE EXIT 193	BUS I40 ALT RTE NXT EXIT

CHANGEABLE MESSAGE SIGN (6)

MESSAGE NO. 1	MESSAGE NO. 2
BUS I40 CLOSED	ALT ROUTE USE I40

CHANGEABLE MESSAGE SIGN (7)

● THRU TRAFFIC ALTERNATE

△ EXISTING OVERHEAD MESSAGE BOARDS

APPROVED DocuSigned by: Michael T Rzepka DATE: 7/16/2014

SEAL — NORTH CAROLINA PROFESSIONAL SEAL 15876 ENGINEER MICHAEL T. RZEPKA

ALTERNATE ROUTE FOR BUS I-40/US 421 LANE CLOSURE AND ROAD CLOSURE

SCALE:	NONE
DATE:	JUL 2014
DWG. BY:	YTM
DESIGN BY:	ACP
REVIEWED BY:	MTR

REVISIONS

CADD FILE

R:\tmp\u2579b_tmp_dtl_sign_2b.dgn 7/16/2014 11:53:38 AM