ICA Engineering 4121 Kingdom Way, Suite 100 Raleigh, NC 27607 NC License No: F-0560	PROJ. REFERENCE NO.	SHEET NO.
	U-2579B	TMP-17

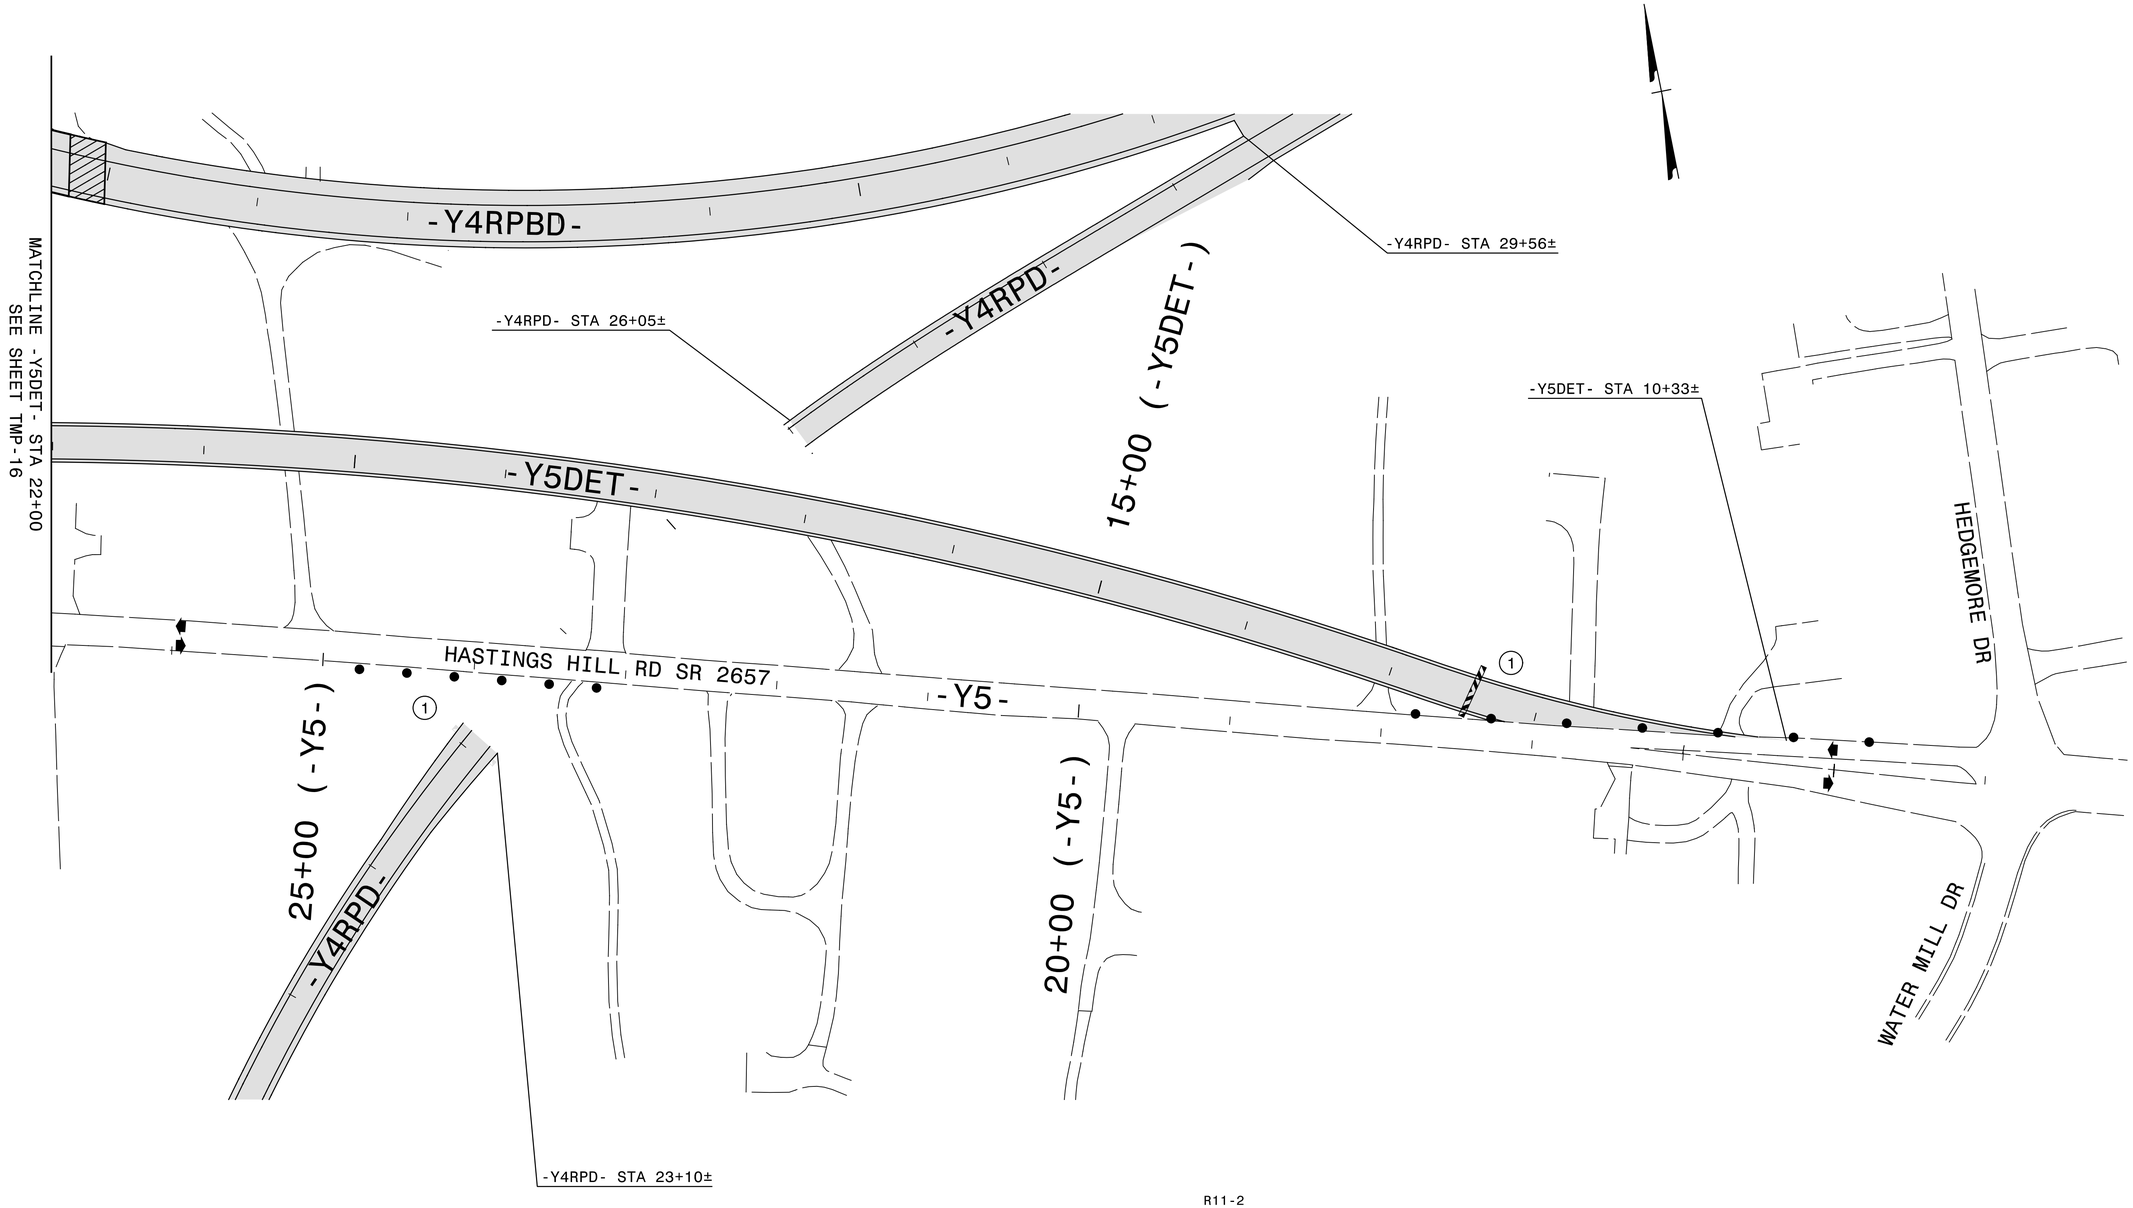

R11-2
48" x 30"

TYPE III BARRICADE

1

AREA 3

APPROVED DocuSigned by: Michael T Ryepka DATE: 6/2/2014
EF1A25D8F31F43C...

SEAL

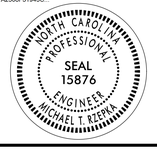

PHASE I DETAIL

SCALE:	NONE
DATE:	MAY 2014
DWG. BY:	YTM
DESIGN BY:	ACP
REVIEWED BY:	MTR

REVISIONS

CADD FILE

R:\Tmp\u2579b_tmp_y4_p1_dtl_05.dgn
6/1/2014 7:34:07 PM