ICA Engineering	PROJ. REFERENCE NO.	SHEET NO.
4121 Kingdom Way, Suite 100, Raleigh, NC 27607 NC License No: F-0260	U-2579B	TMP-22

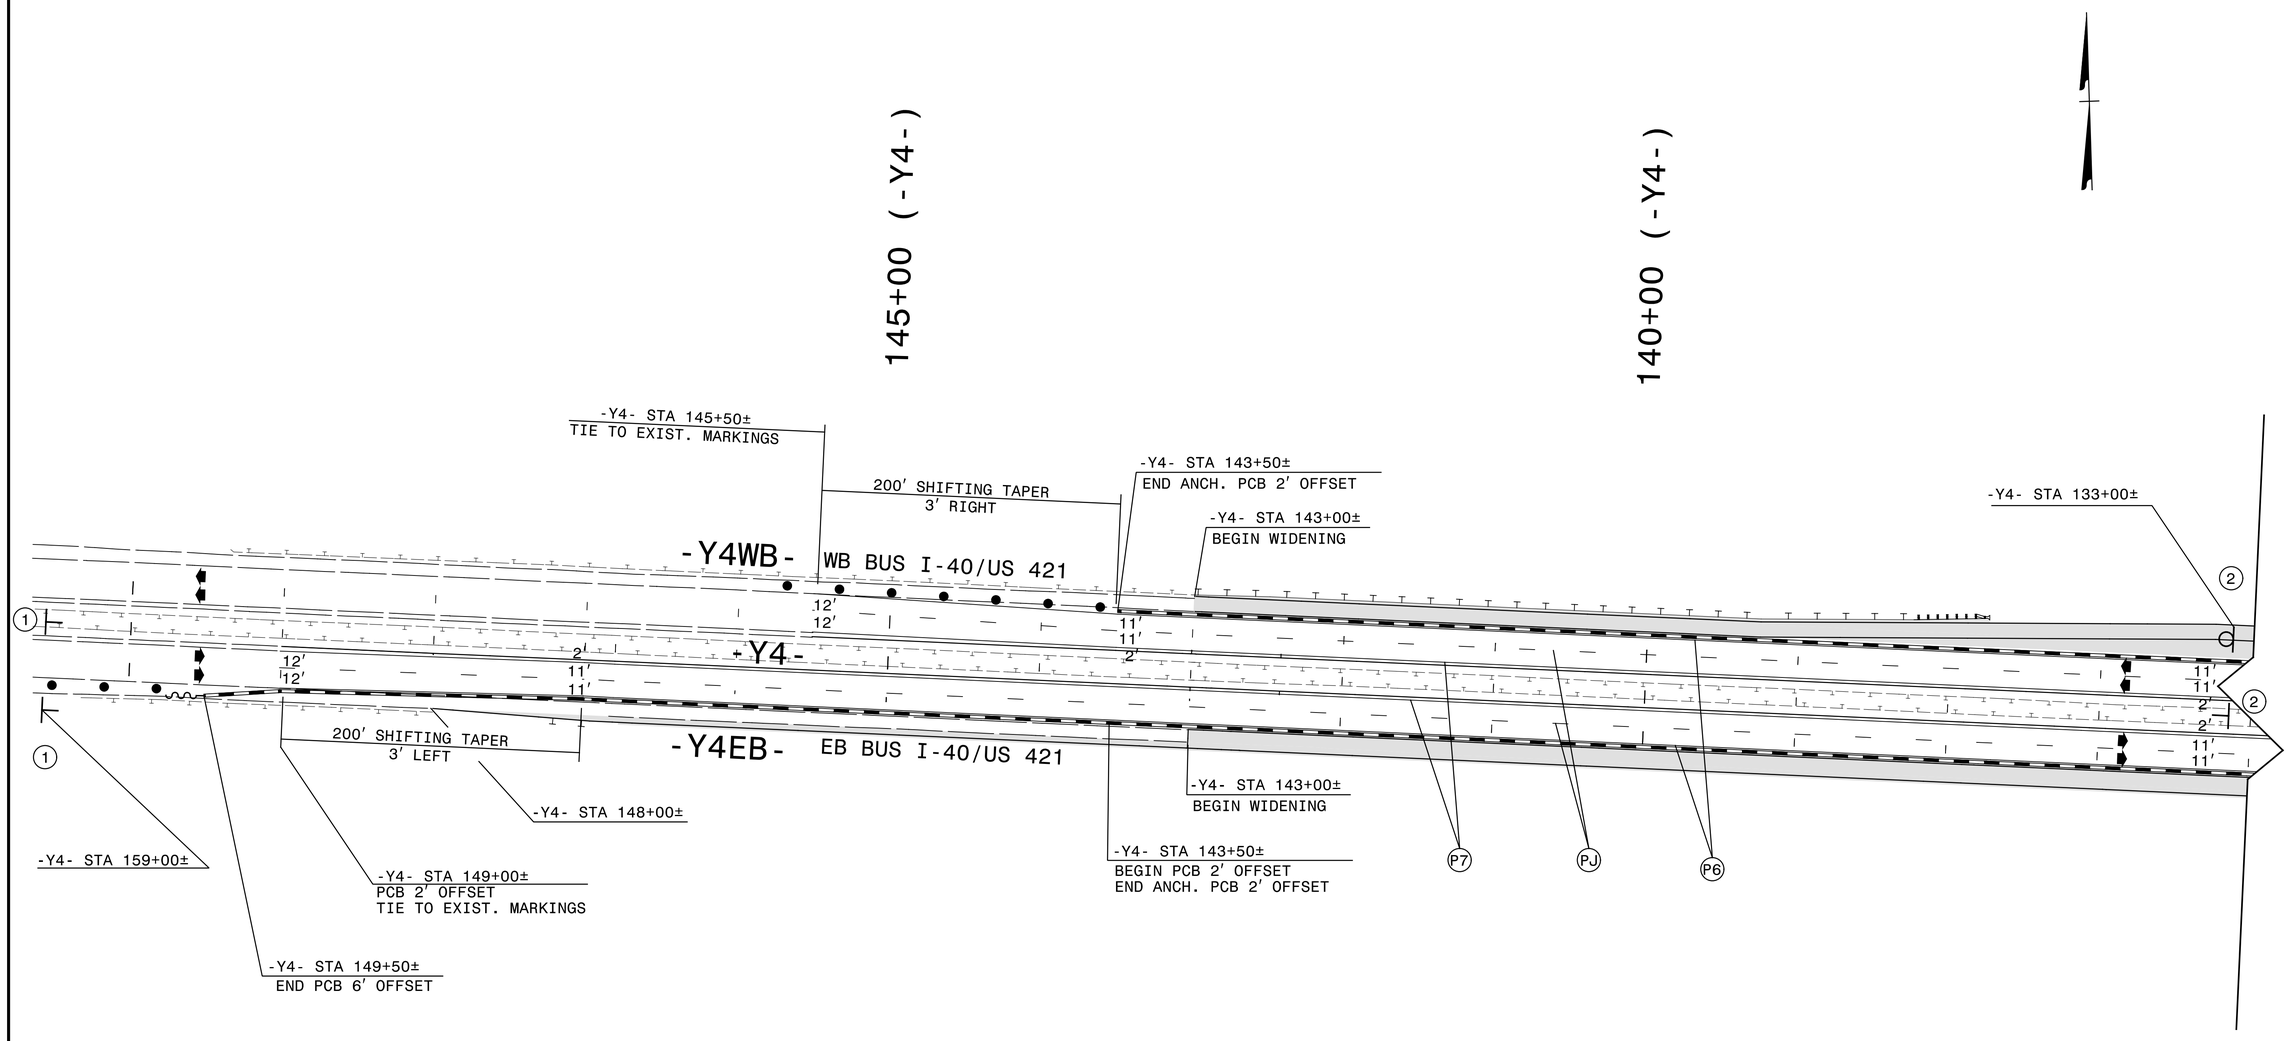

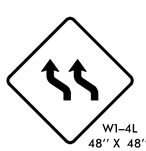

1

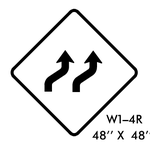

2

AREA 3

APPROVED DocuSigned by: Michael T Rzepka DATE: 6/2/2014
BF1A2508-319430...

SEAL

PHASE II DETAIL

SCALE:	NONE
DATE:	MAY 2014
DWG. BY:	YTM
DESIGN BY:	ACP
REVIEWED BY:	MTR

REVISIONS	
CADD FILE	

R:\tmp\u2579b_tmp_y4_p1_dtl_01.dgn
6/1/2014 7:34:24 PM