ICA Engineering	PROJ. REFERENCE NO.	SHEET NO.
5121 Kingdom Way, Suite 100, Raleigh, NC 27607 NC License No: F-1024	U-2579B	TMP-20

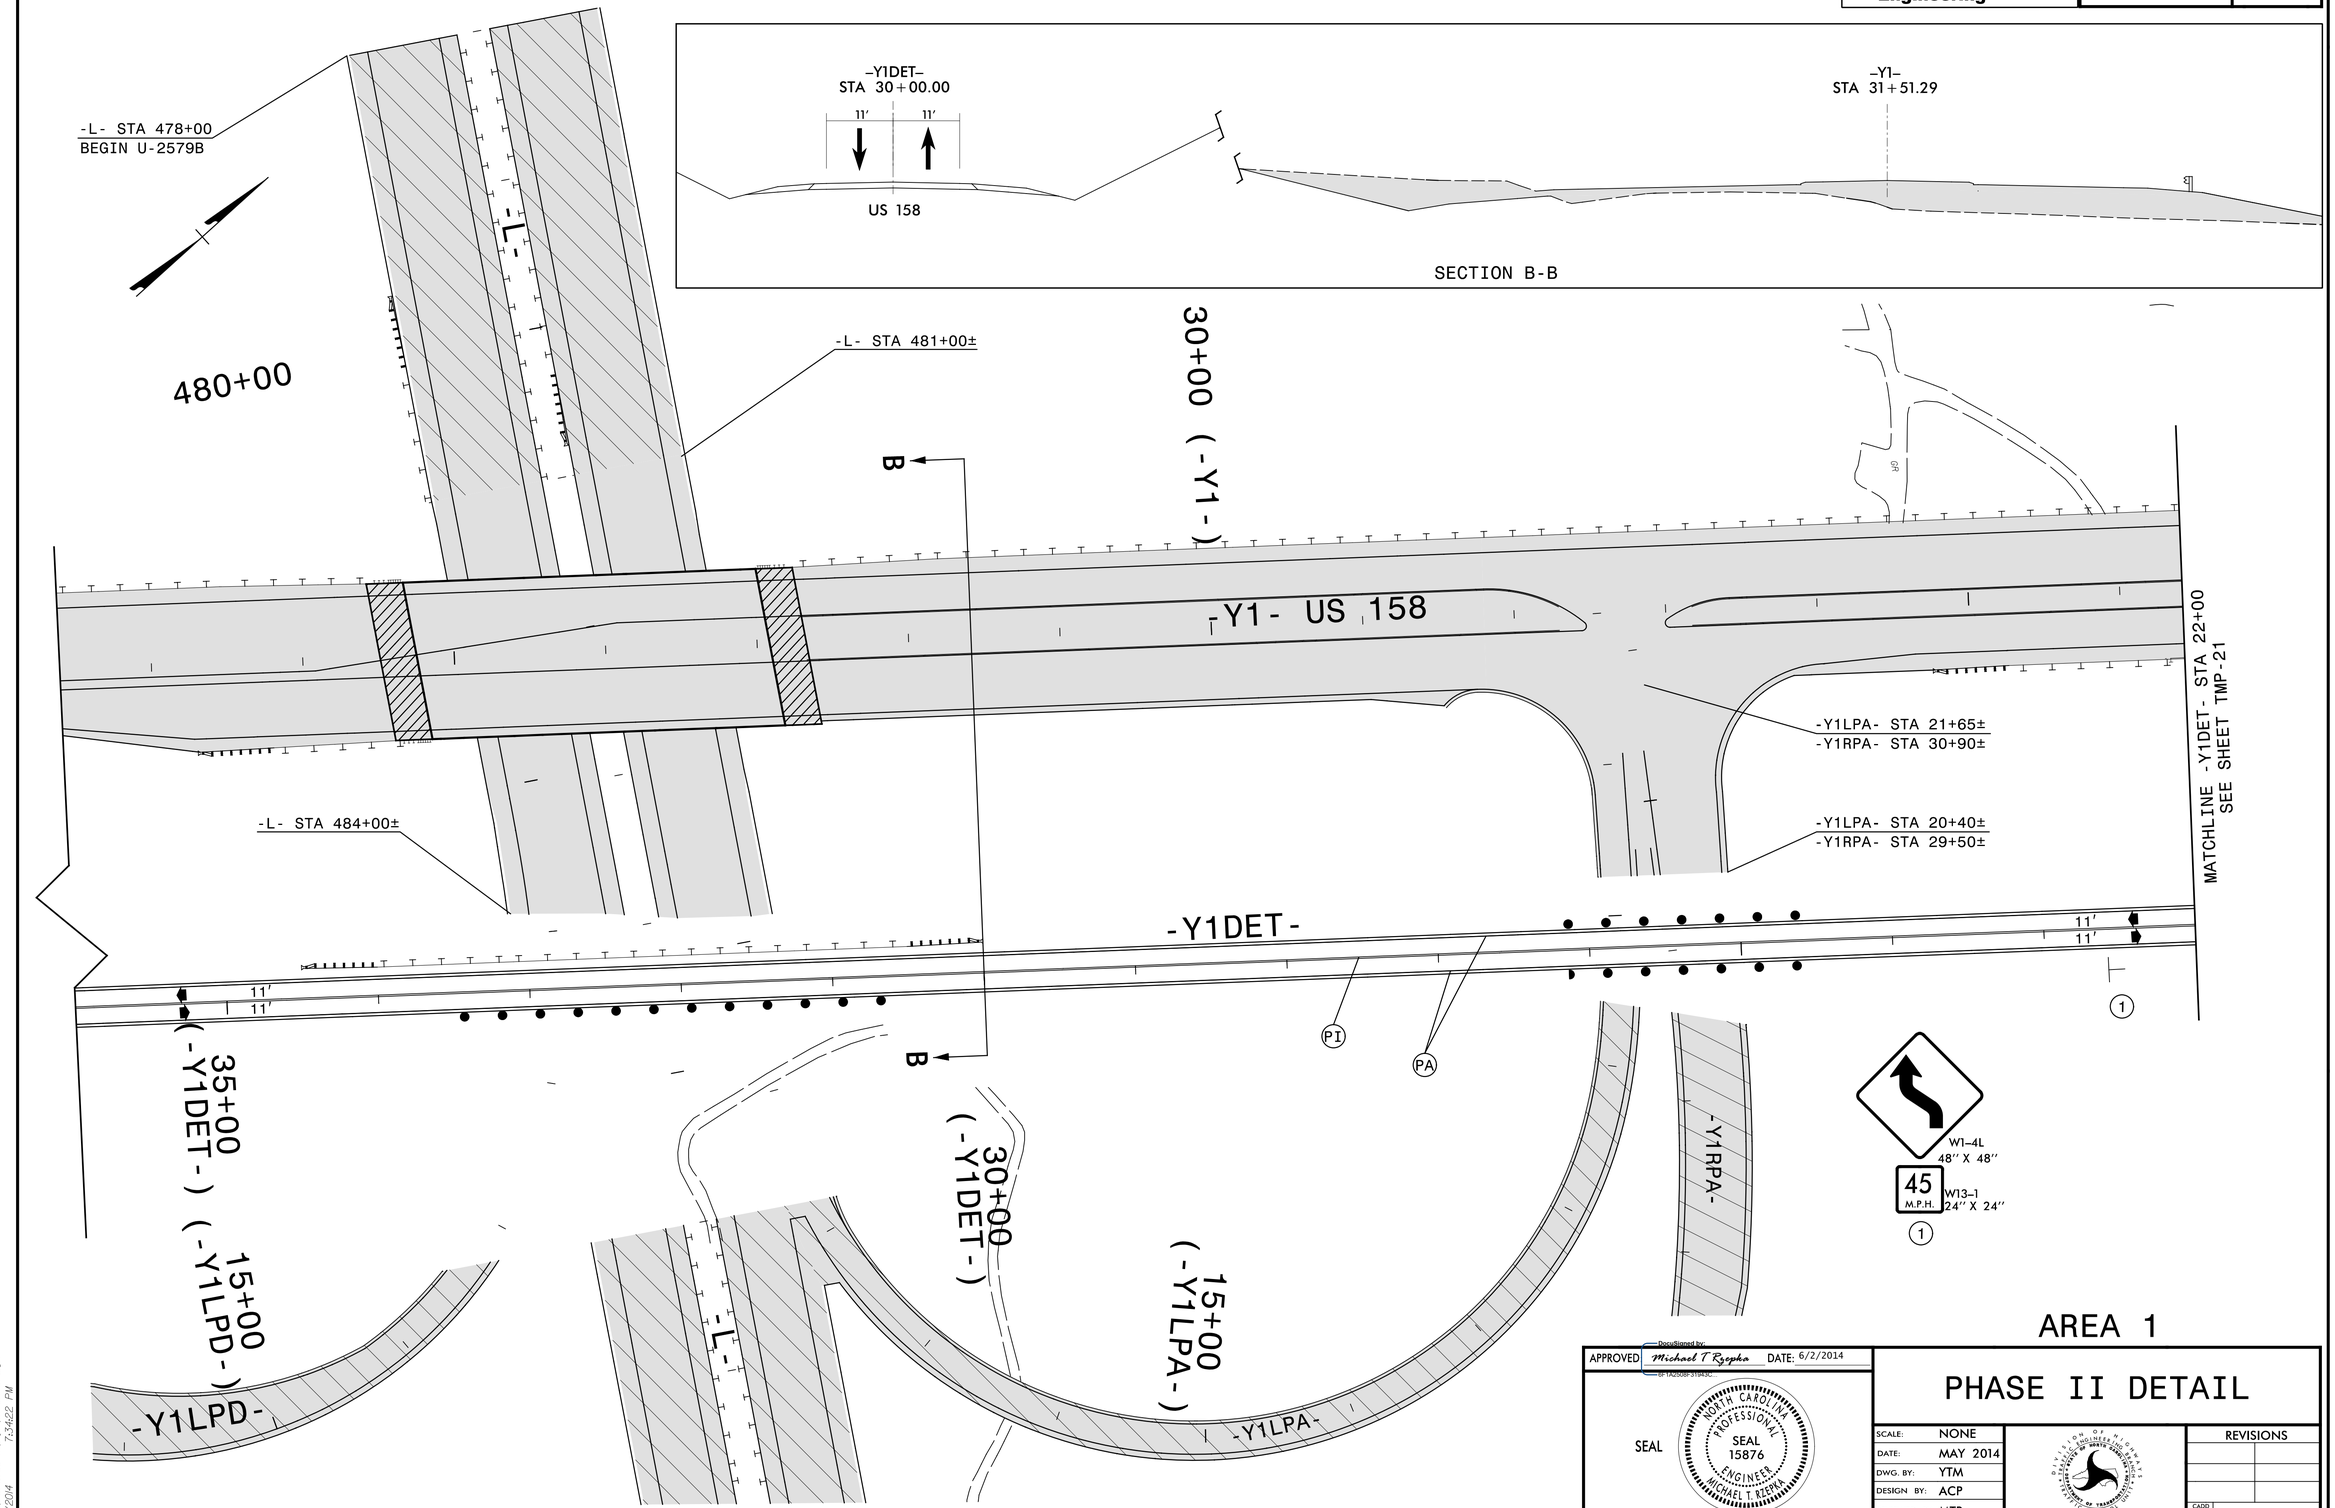

AREA 1

APPROVED DocuSigned by: Michael T Rzepka DATE: 6/2/2014
BF1A2B0BF-31F43C...

SEAL

NORTH CAROLINA PROFESSIONAL SEAL 15876 ENGINEER MICHAEL T. RZEPKA

PHASE II DETAIL

SCALE:	NONE
DATE:	MAY 2014
DWG. BY:	YTM
DESIGN BY:	ACP
REVIEWED BY:	MTR

DIVISION OF HIGHWAYS STATE OF NORTH CAROLINA DEPARTMENT OF TRANSPORTATION

REVISIONS

CADD FILE

R:\tmp\u2579b_tmp_yl_dt1_dt1_02.dgn
6/1/2014 7:34:22 PM