ICA Engineering	PROJ. REFERENCE NO.	SHEET NO.
4121 Kingdom Way, Suite 100, Raleigh, NC 27607 NC License No: F-0260	U-2579B	TMP-7

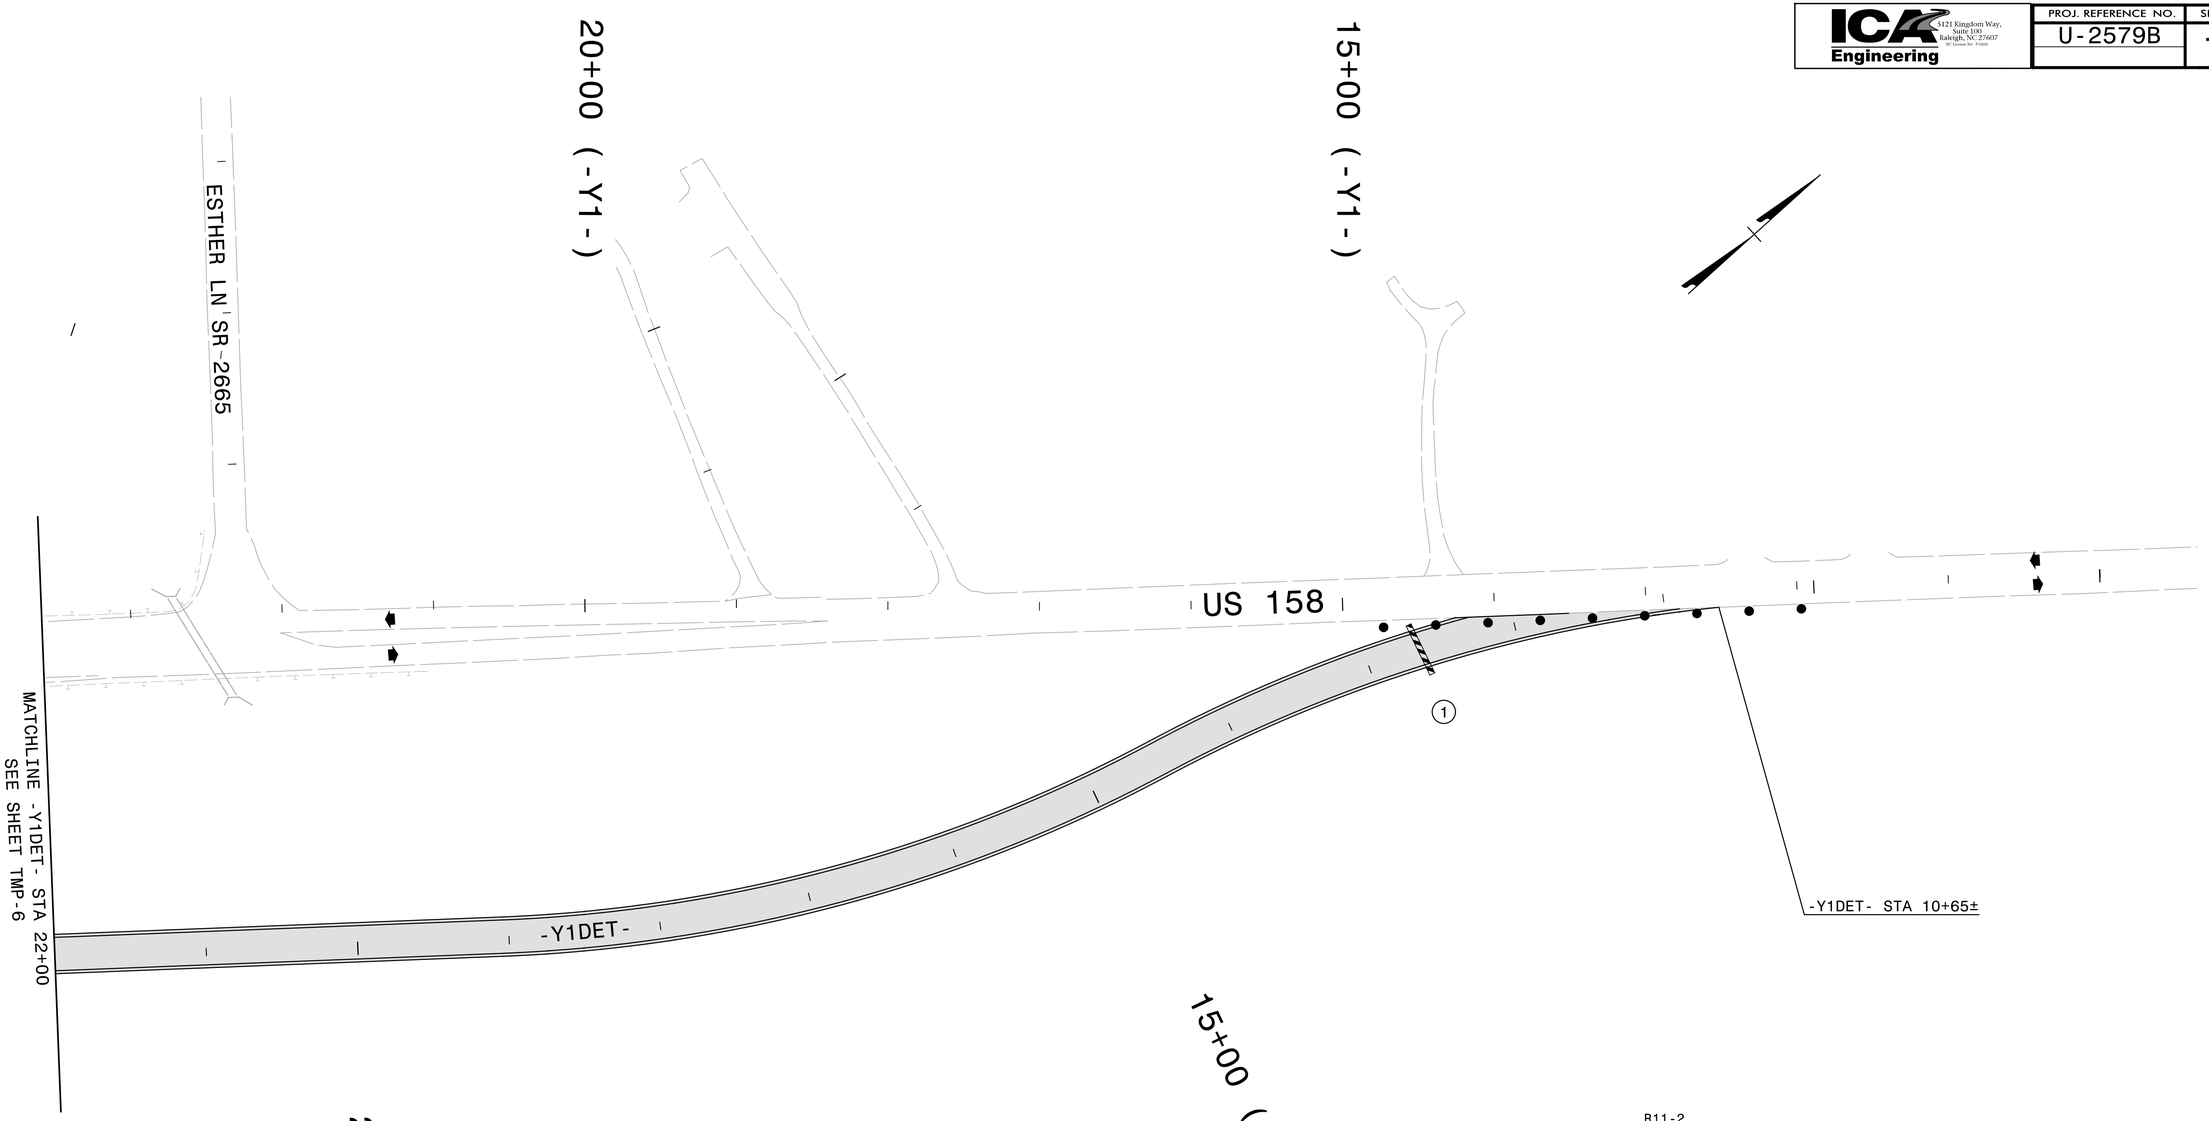

TYPE III BARRICADE

1

AREA 1

APPROVED DocuSigned by: Michael T Ksepka DATE: 6/2/2014
EF1A2608F-319A3C...

SEAL

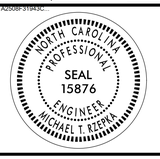

PHASE I DETAIL

SCALE:	NONE
DATE:	MAY 2014
DWG. BY:	YTM
DESIGN BY:	ACP
REVIEWED BY:	MTR

REVISIONS	
CADD FILE	

R:\tmp\u2579b_tmp_yl_p1_dtl_03.dgn
6/1/2014 7:33:57 PM