ICA Engineering	PROJ. REFERENCE NO.	SHEET NO.
3121 Kingdom Way, Suite 100, Raleigh, NC 27607 NC License No: F-0560	U-2579B	TMP-6

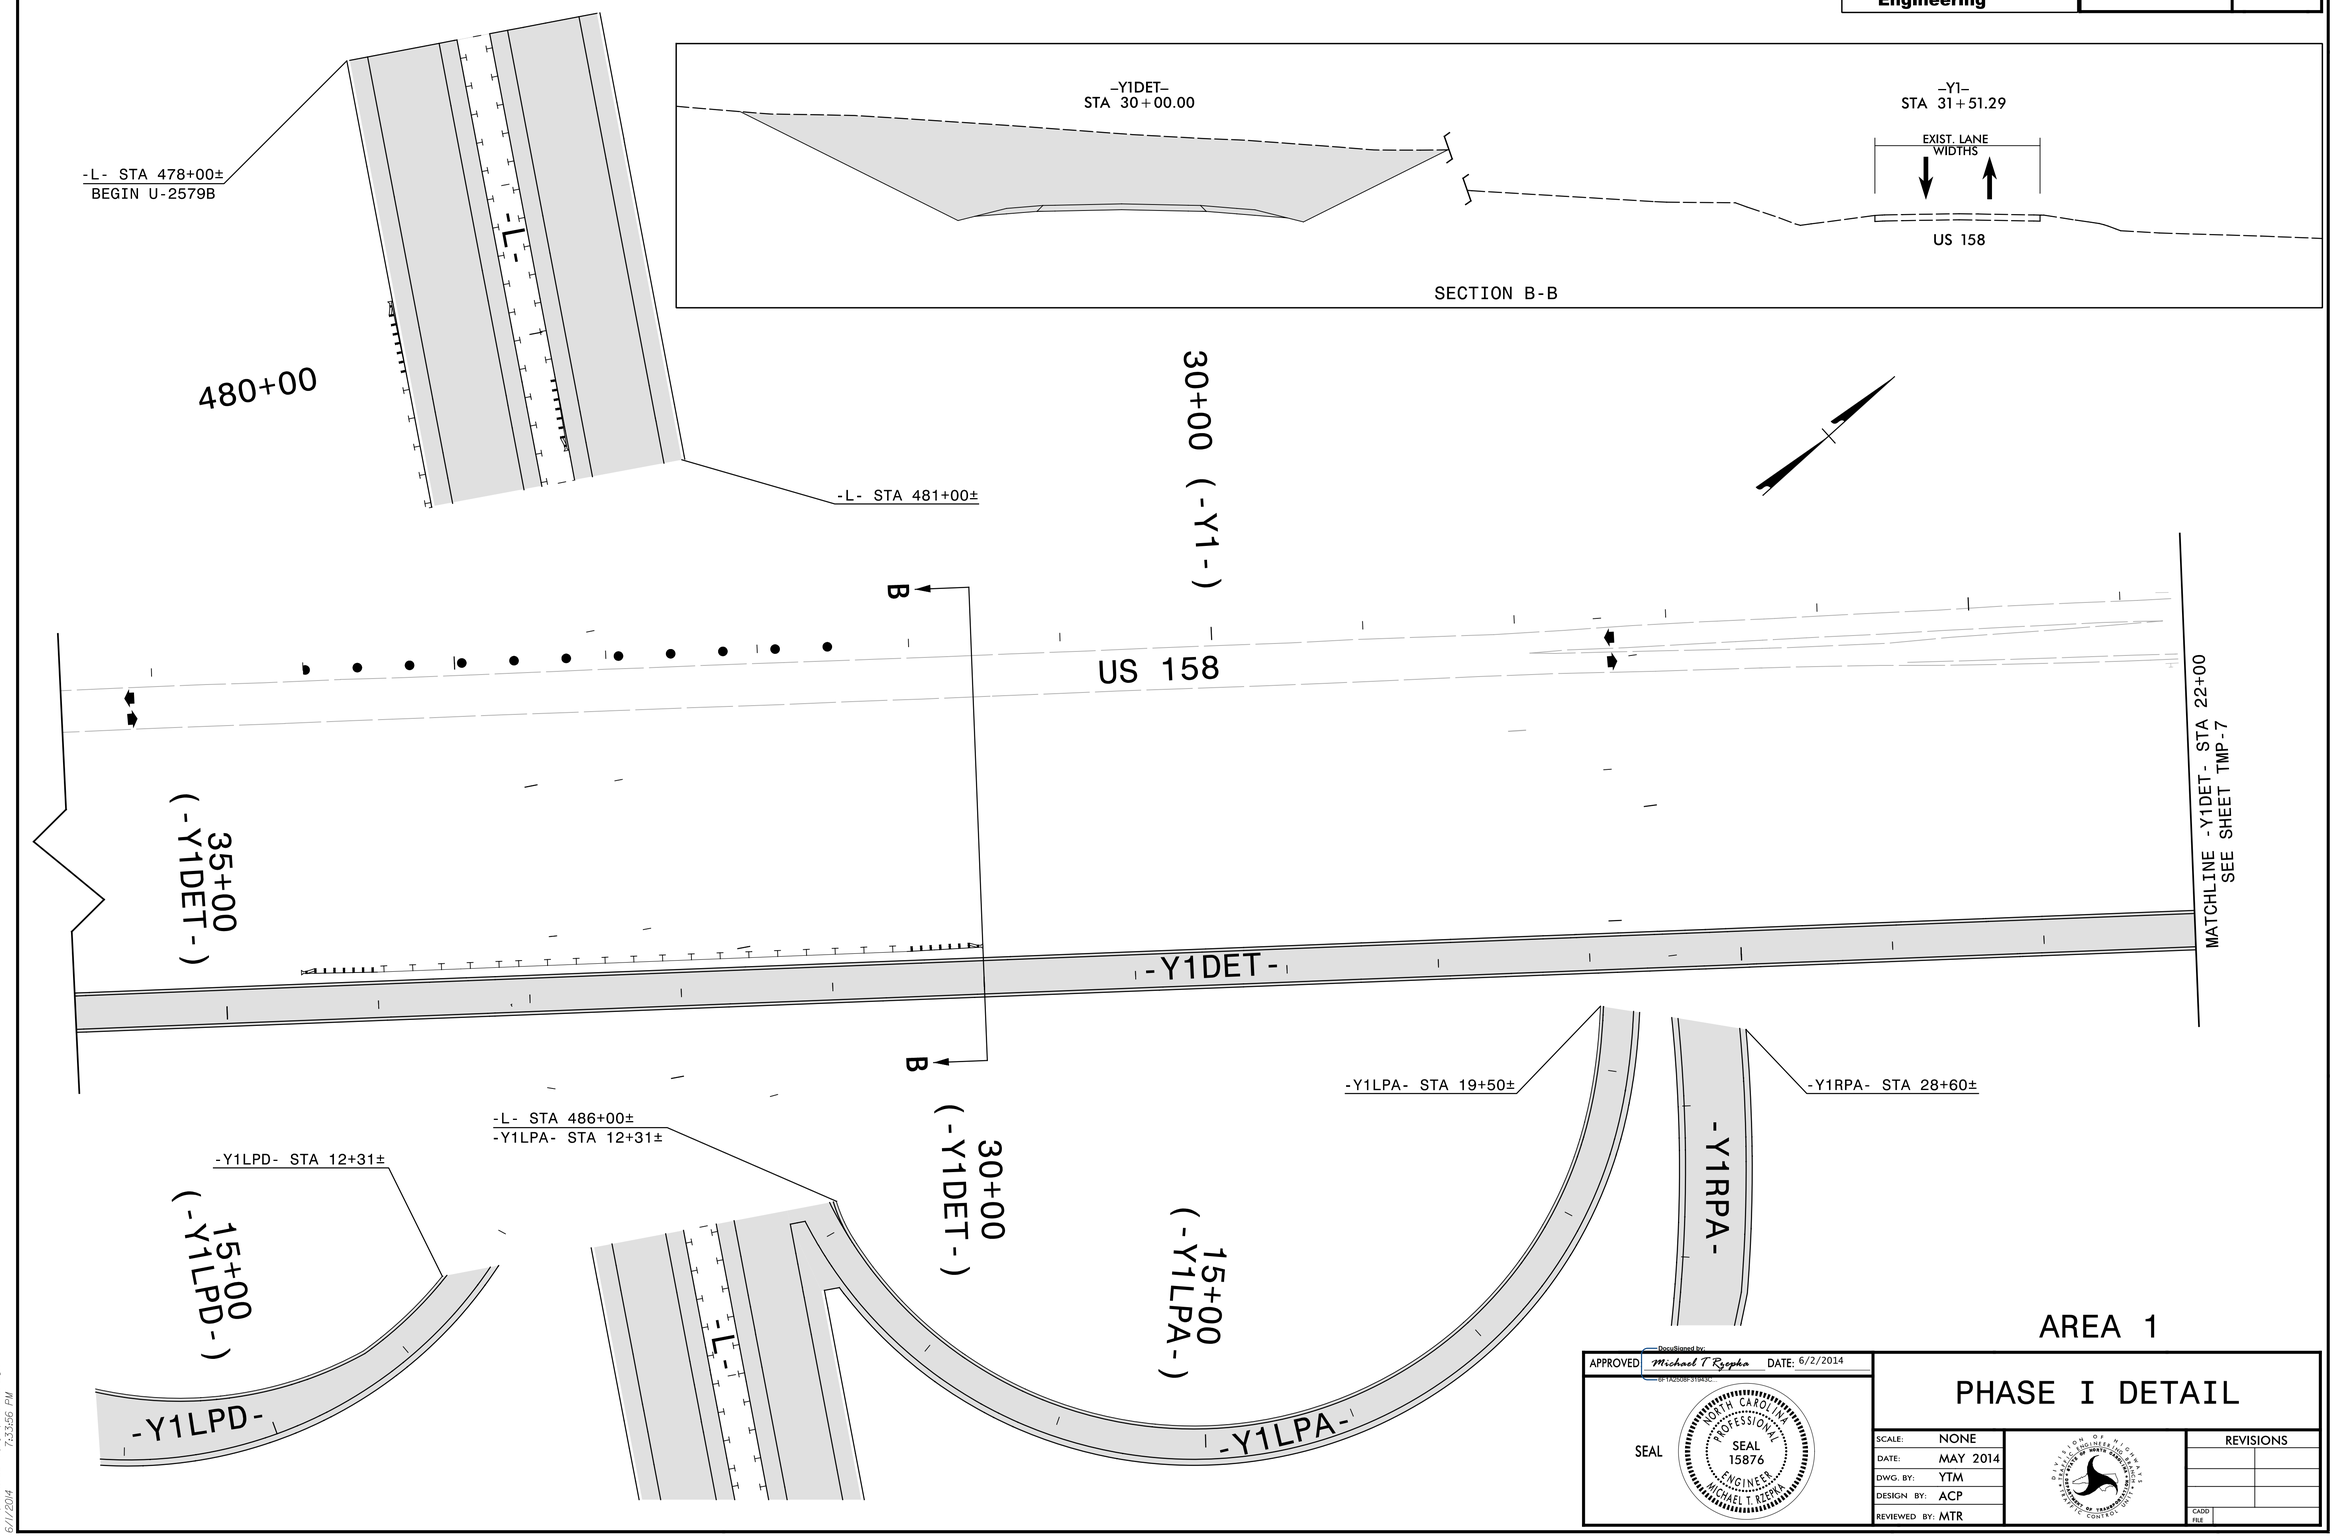

AREA 1

APPROVED DocuSigned by: Michael T Rzepka DATE: 6/2/2014
6F-1A2B08F-319A3C...

SEAL — NORTH CAROLINA PROFESSIONAL SEAL 15876 ENGINEER MICHAEL T. RZEPKA

PHASE I DETAIL

SCALE:	NONE
DATE:	MAY 2014
DWG. BY:	YTM
DESIGN BY:	ACP
REVIEWED BY:	MTR

DIVISION OF HIGHWAYS — STATE OF NORTH CAROLINA DEPARTMENT OF TRANSPORTATION — TRANSPORTATION MOBILITY AND DEVELOPMENT — STRUCTURE MANAGEMENT UNIT

REVISIONS

CADD FILE

R:\tmp\u2579b_tmp_yl_pl_dtl_02.dgn
6/1/2014 7:33:56 PM