ICA Engineering 4121 Kingdom Way, Suite 100 Raleigh, NC 27607 NC License No: F-1522	PROJ. REFERENCE NO.	SHEET NO.
	U-2579B	TMP-30

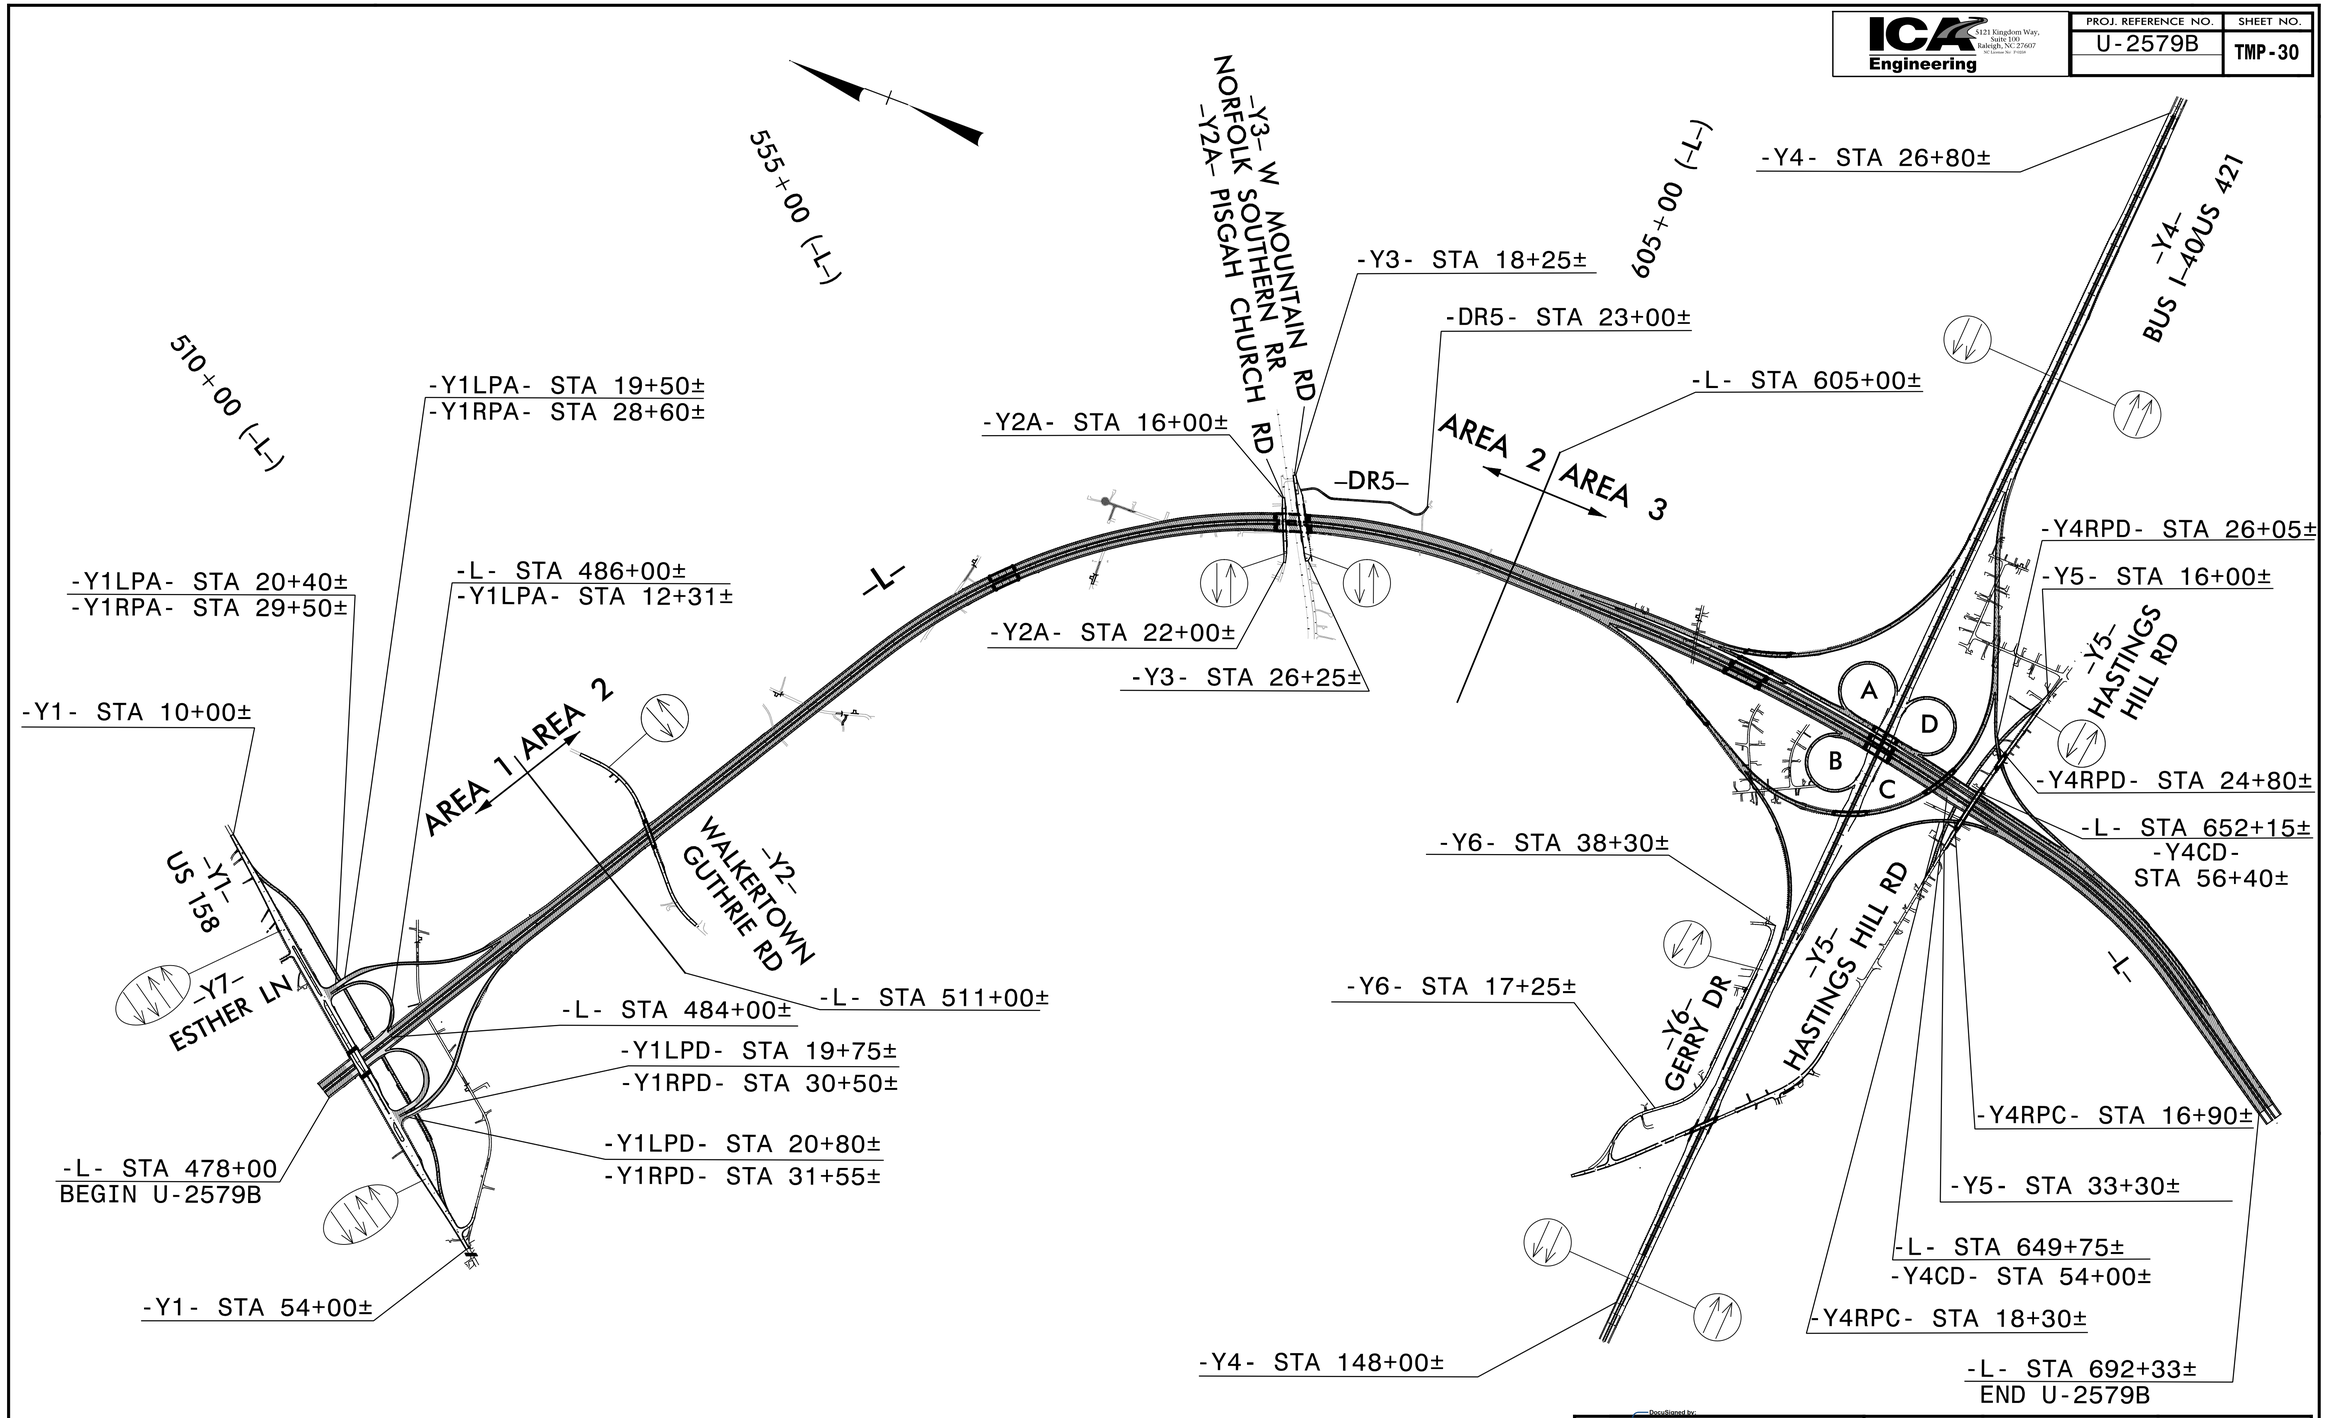

LEGEND

- PROPOSED CONSTRUCTION
- ONGOING CONSTRUCTION

APPROVED DocuSigned by: Michael T Rzepka DATE: 6/2/2014
B1A2B0BF-31943C...

SEAL

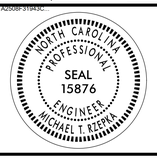

PHASE III OVERVIEW

SCALE:	NONE
DATE:	MAY 2014
DWG. BY:	YTM
DESIGN BY:	ACP
REVIEWED BY:	MTR

REVISIONS

CADD FILE

R:\tmp\u2579b_tmp_overview_p111.dgn
6/1/2014 7:34:33 PM