ICA Engineering	PROJ. REFERENCE NO.	SHEET NO.
3121 Kingdom Way, Suite 100, Raleigh, NC 27607 NC License No: F-1024	U-2579B	TMP-31

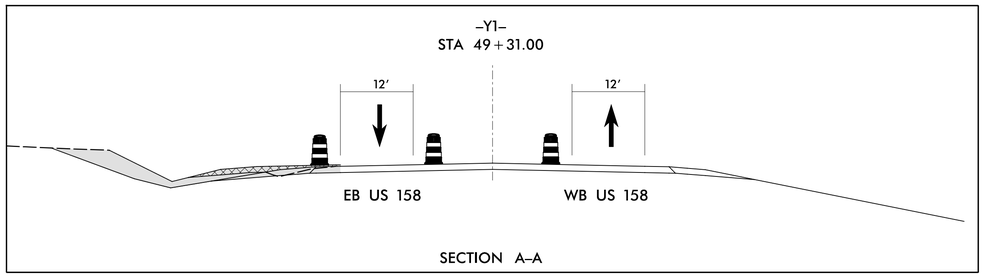

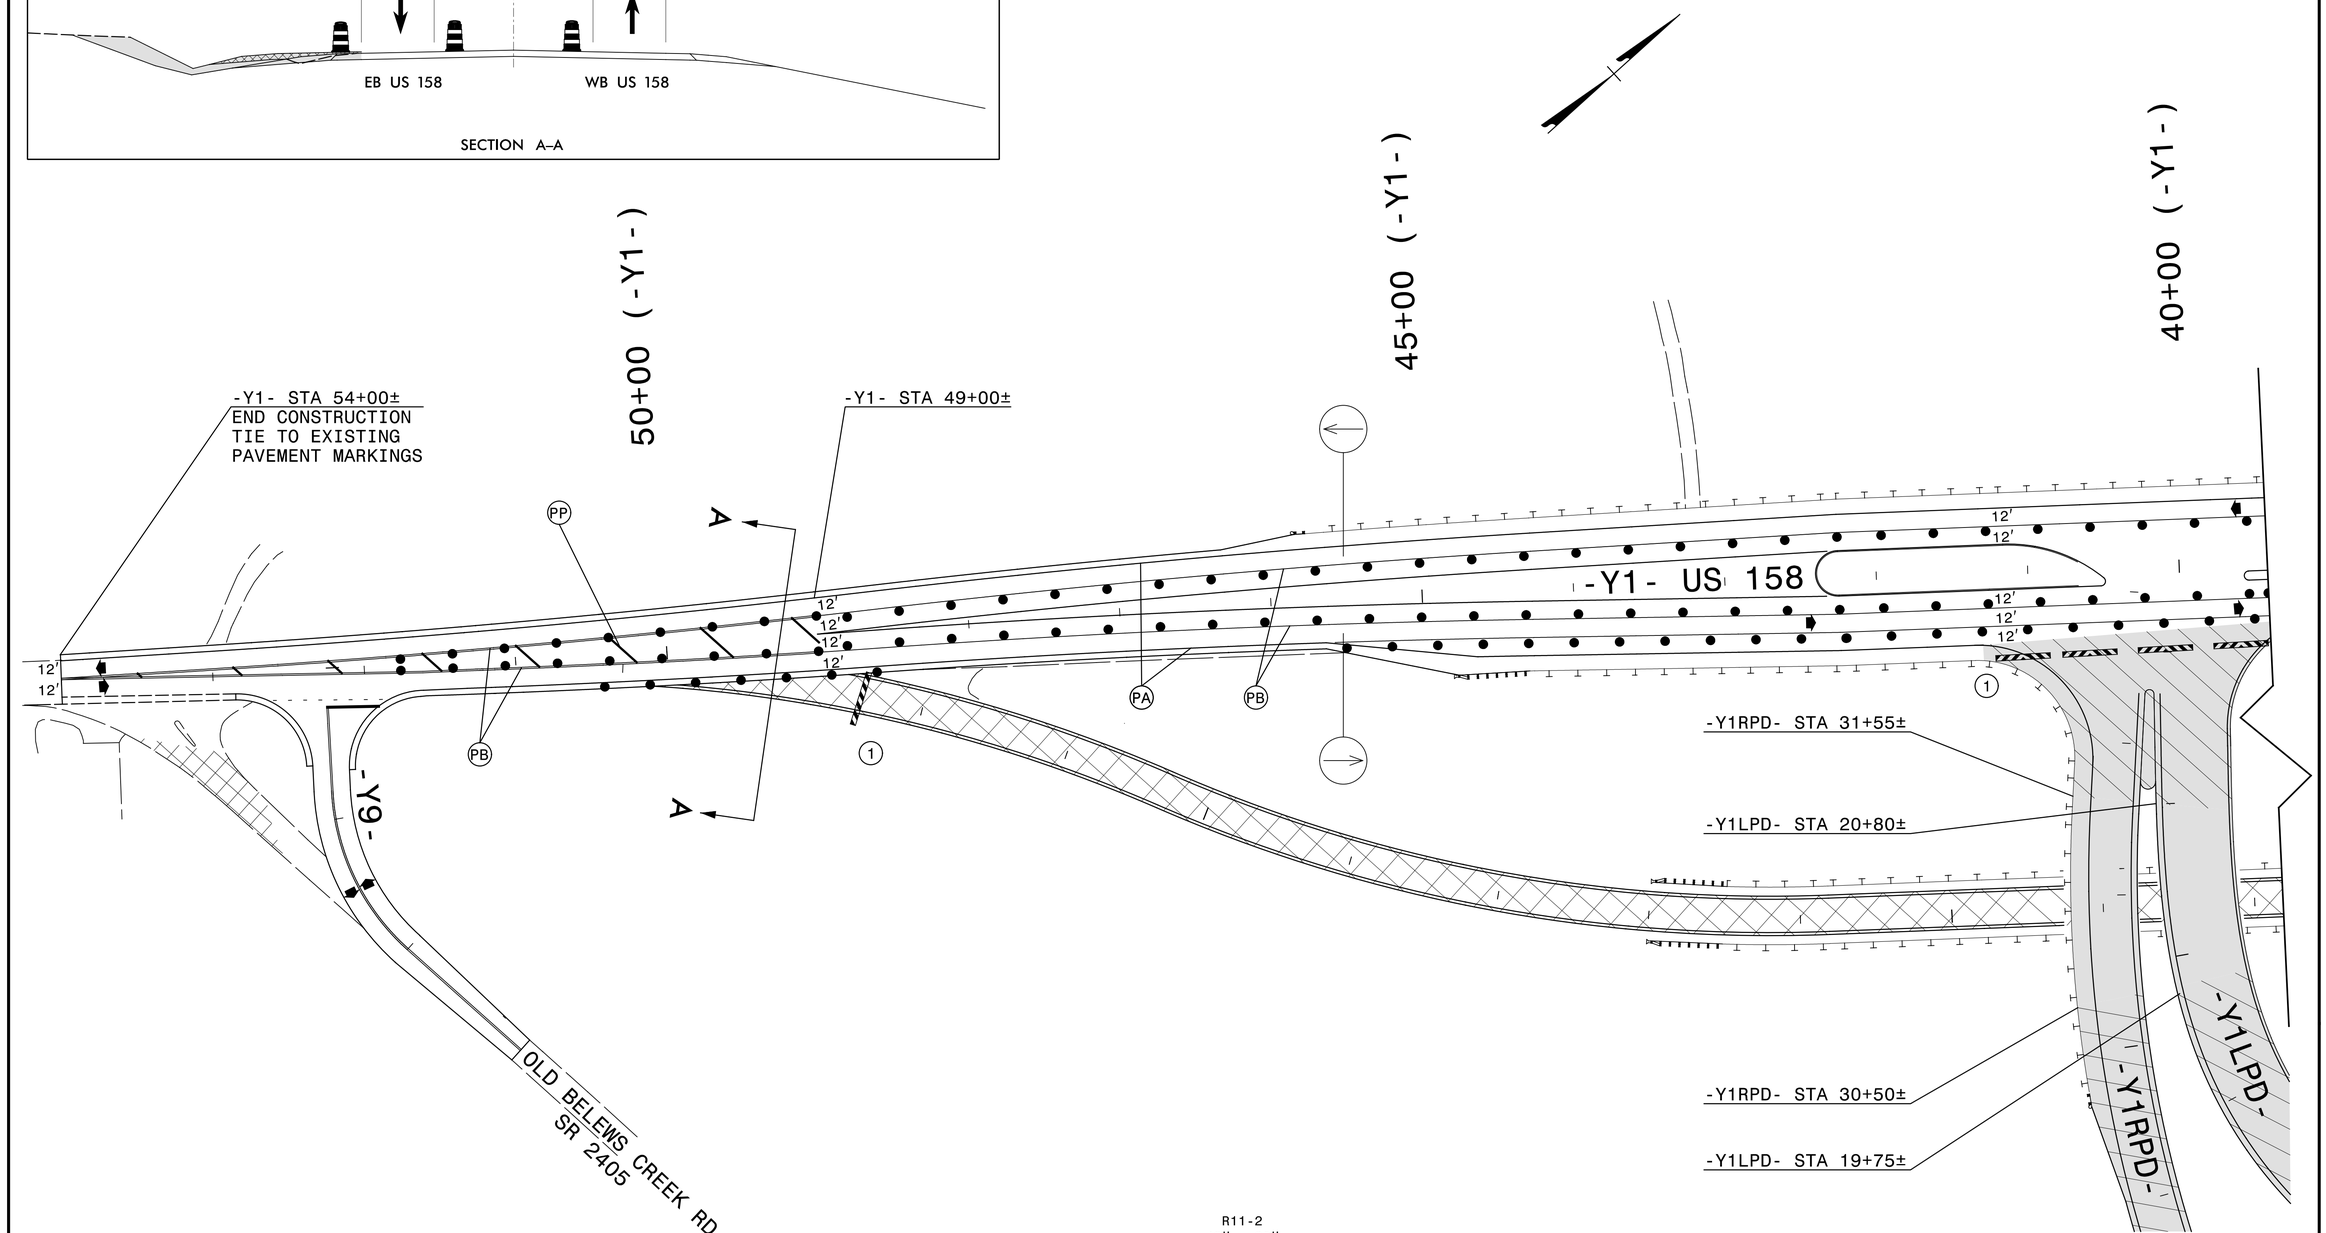

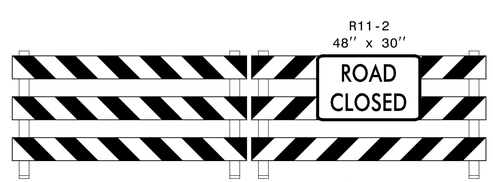

TYPE III BARRICADE(S)

1

AREA 1

APPROVED DocuSigned by: Michael T Rzepka DATE: 6/2/2014

SEAL — NORTH CAROLINA PROFESSIONAL SEAL 15876 ENGINEER MICHAEL T. RZEPKA

PHASE III DETAIL

SCALE:	NONE
DATE:	MAY 2014
DWG. BY:	YTM
DESIGN BY:	ACP
REVIEWED BY:	MTR

DIVISION OF HIGHWAYS — TRANSPORTATION MANAGEMENT UNIT — TRAFFIC ENGINEERING BRANCH — TRAFFIC CONTROL

REVISIONS

CADD FILE

R:\tmpu\2579b_tmp_yl_pt1_dt1_01.dgn
6/11/2014 7:34:46 PM