ICA Engineering 4121 Kingdom Way, Suite 100 Raleigh, NC 27607 NC License No: F-0560	PROJ. REFERENCE NO.	SHEET NO.
	U-2579B	TMP-39

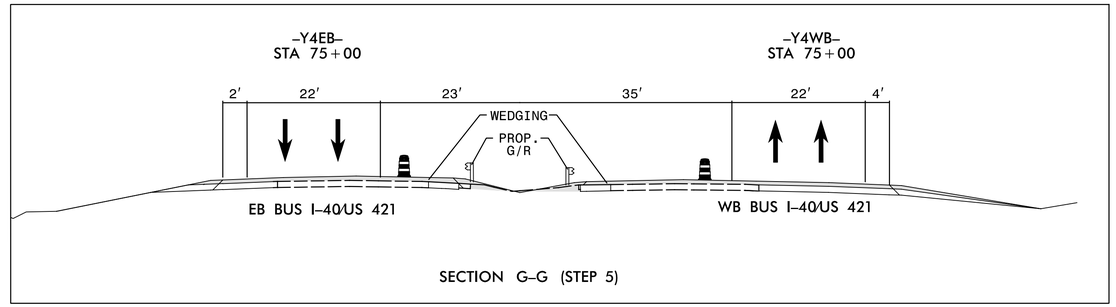

SECTION G-G (STEP 5)

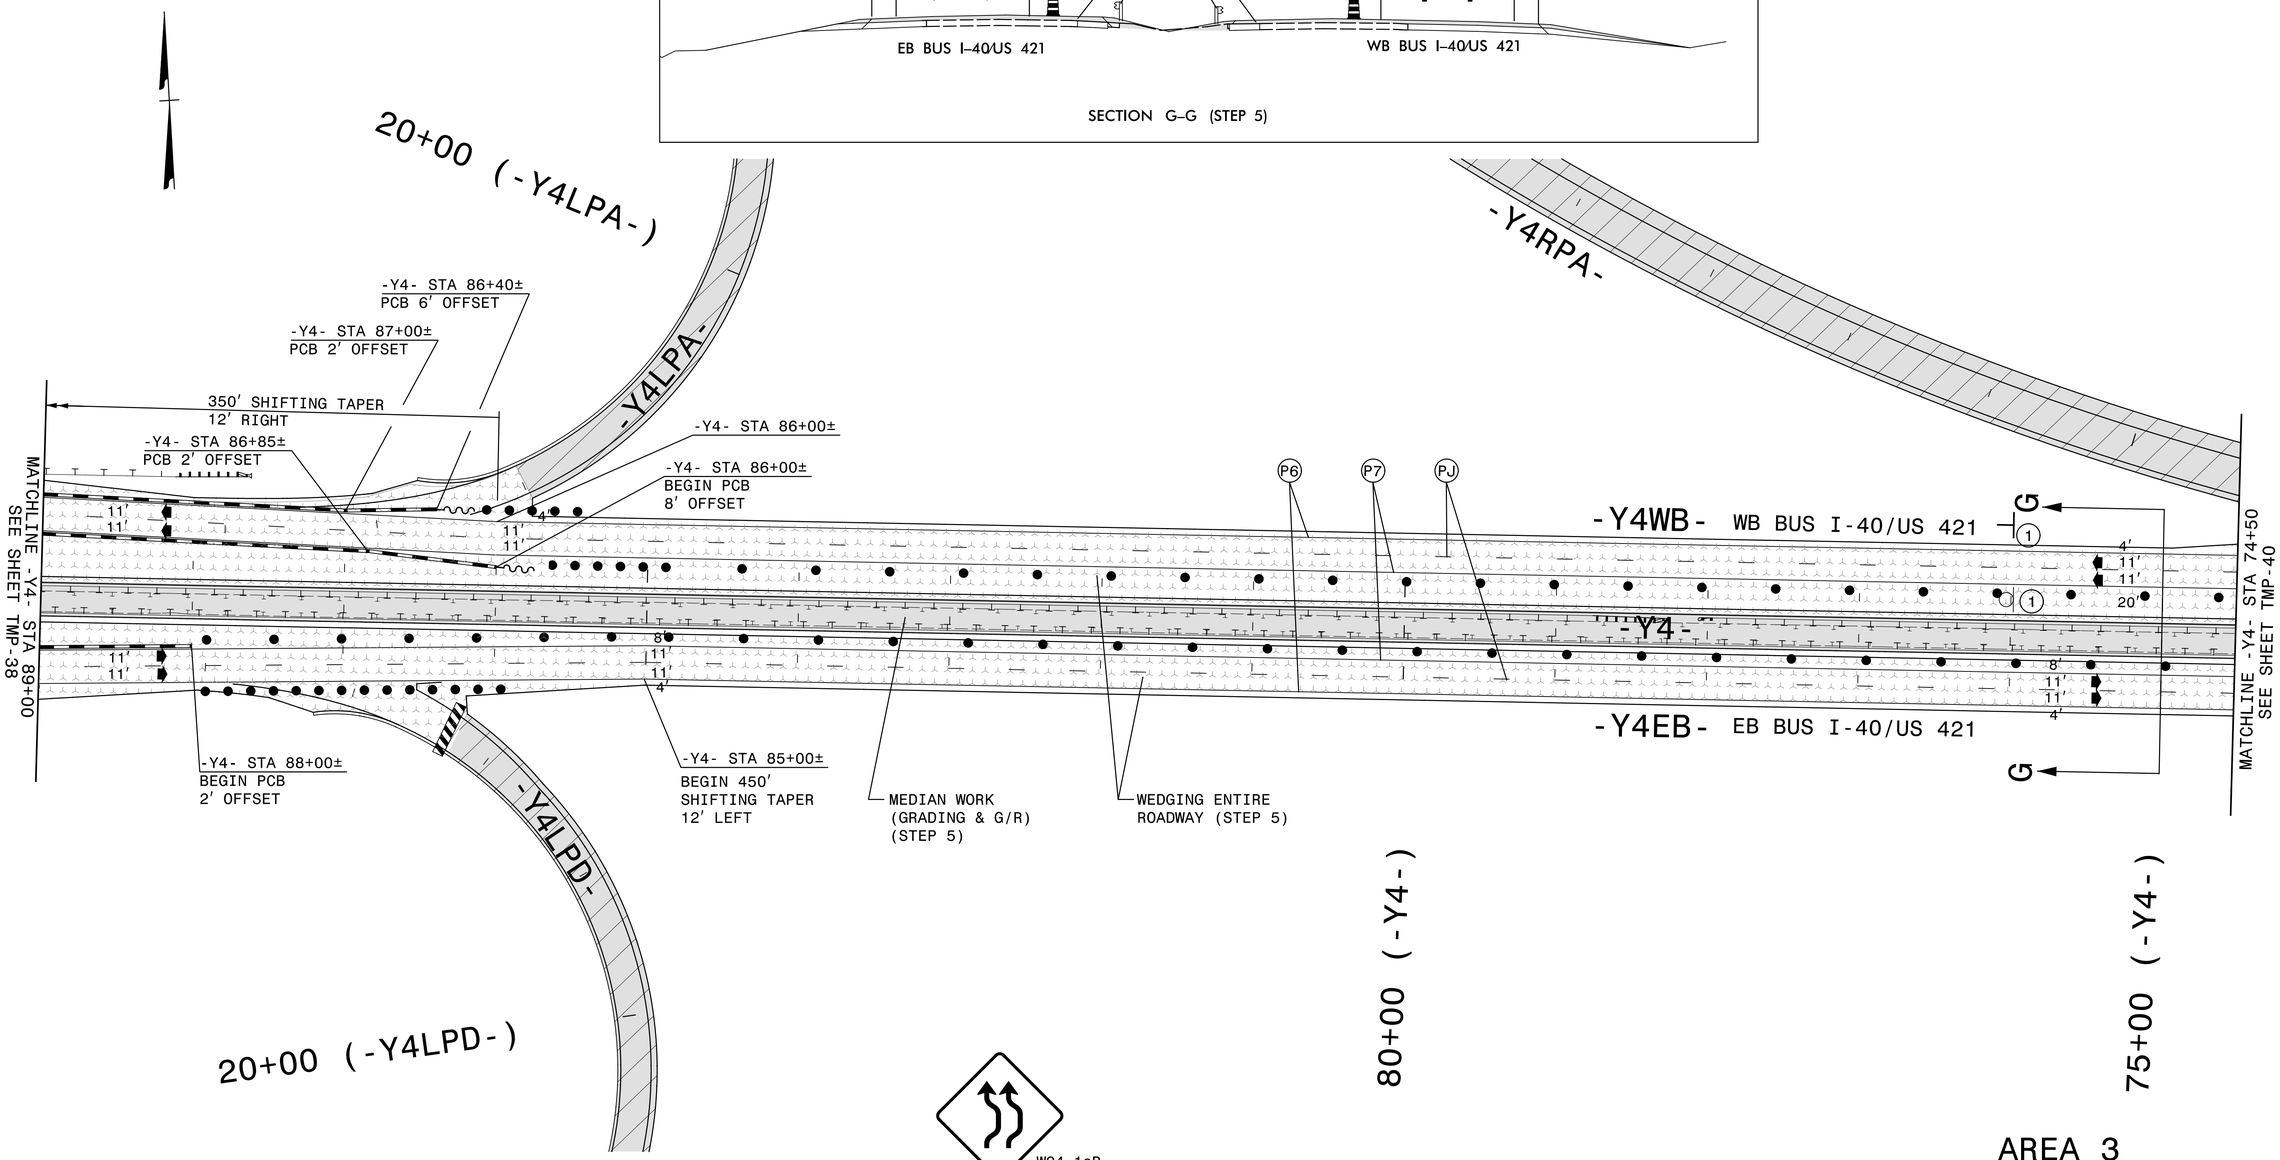

AREA 3

APPROVED DocuSigned by: Michael T Rzepka 6F1A2508F-319430... DATE: 6/2/2014

SEAL — NORTH CAROLINA PROFESSIONAL SEAL 15876 ENGINEER MICHAEL T. RZEPKA

PHASE III DETAIL

SCALE:	NONE
DATE:	MAY 2014
DWG. BY:	YTM
DESIGN BY:	ACP
REVIEWED BY:	MTR

DIVISION OF HIGHWAYS — STATE OF NORTH CAROLINA DEPARTMENT OF TRANSPORTATION

REVISIONS

CADD FILE

R:\tmp\u2579b_tmp_y4_ptll_dtl_03.dgn
6/1/2014 7:34:57 PM