ICA Engineering (3121 Kingdom Way, Suite 100, Raleigh, NC 27607, NC License No. F-1024)	PROJ. REFERENCE NO.	SHEET NO.
	U-2579B	TMP-9

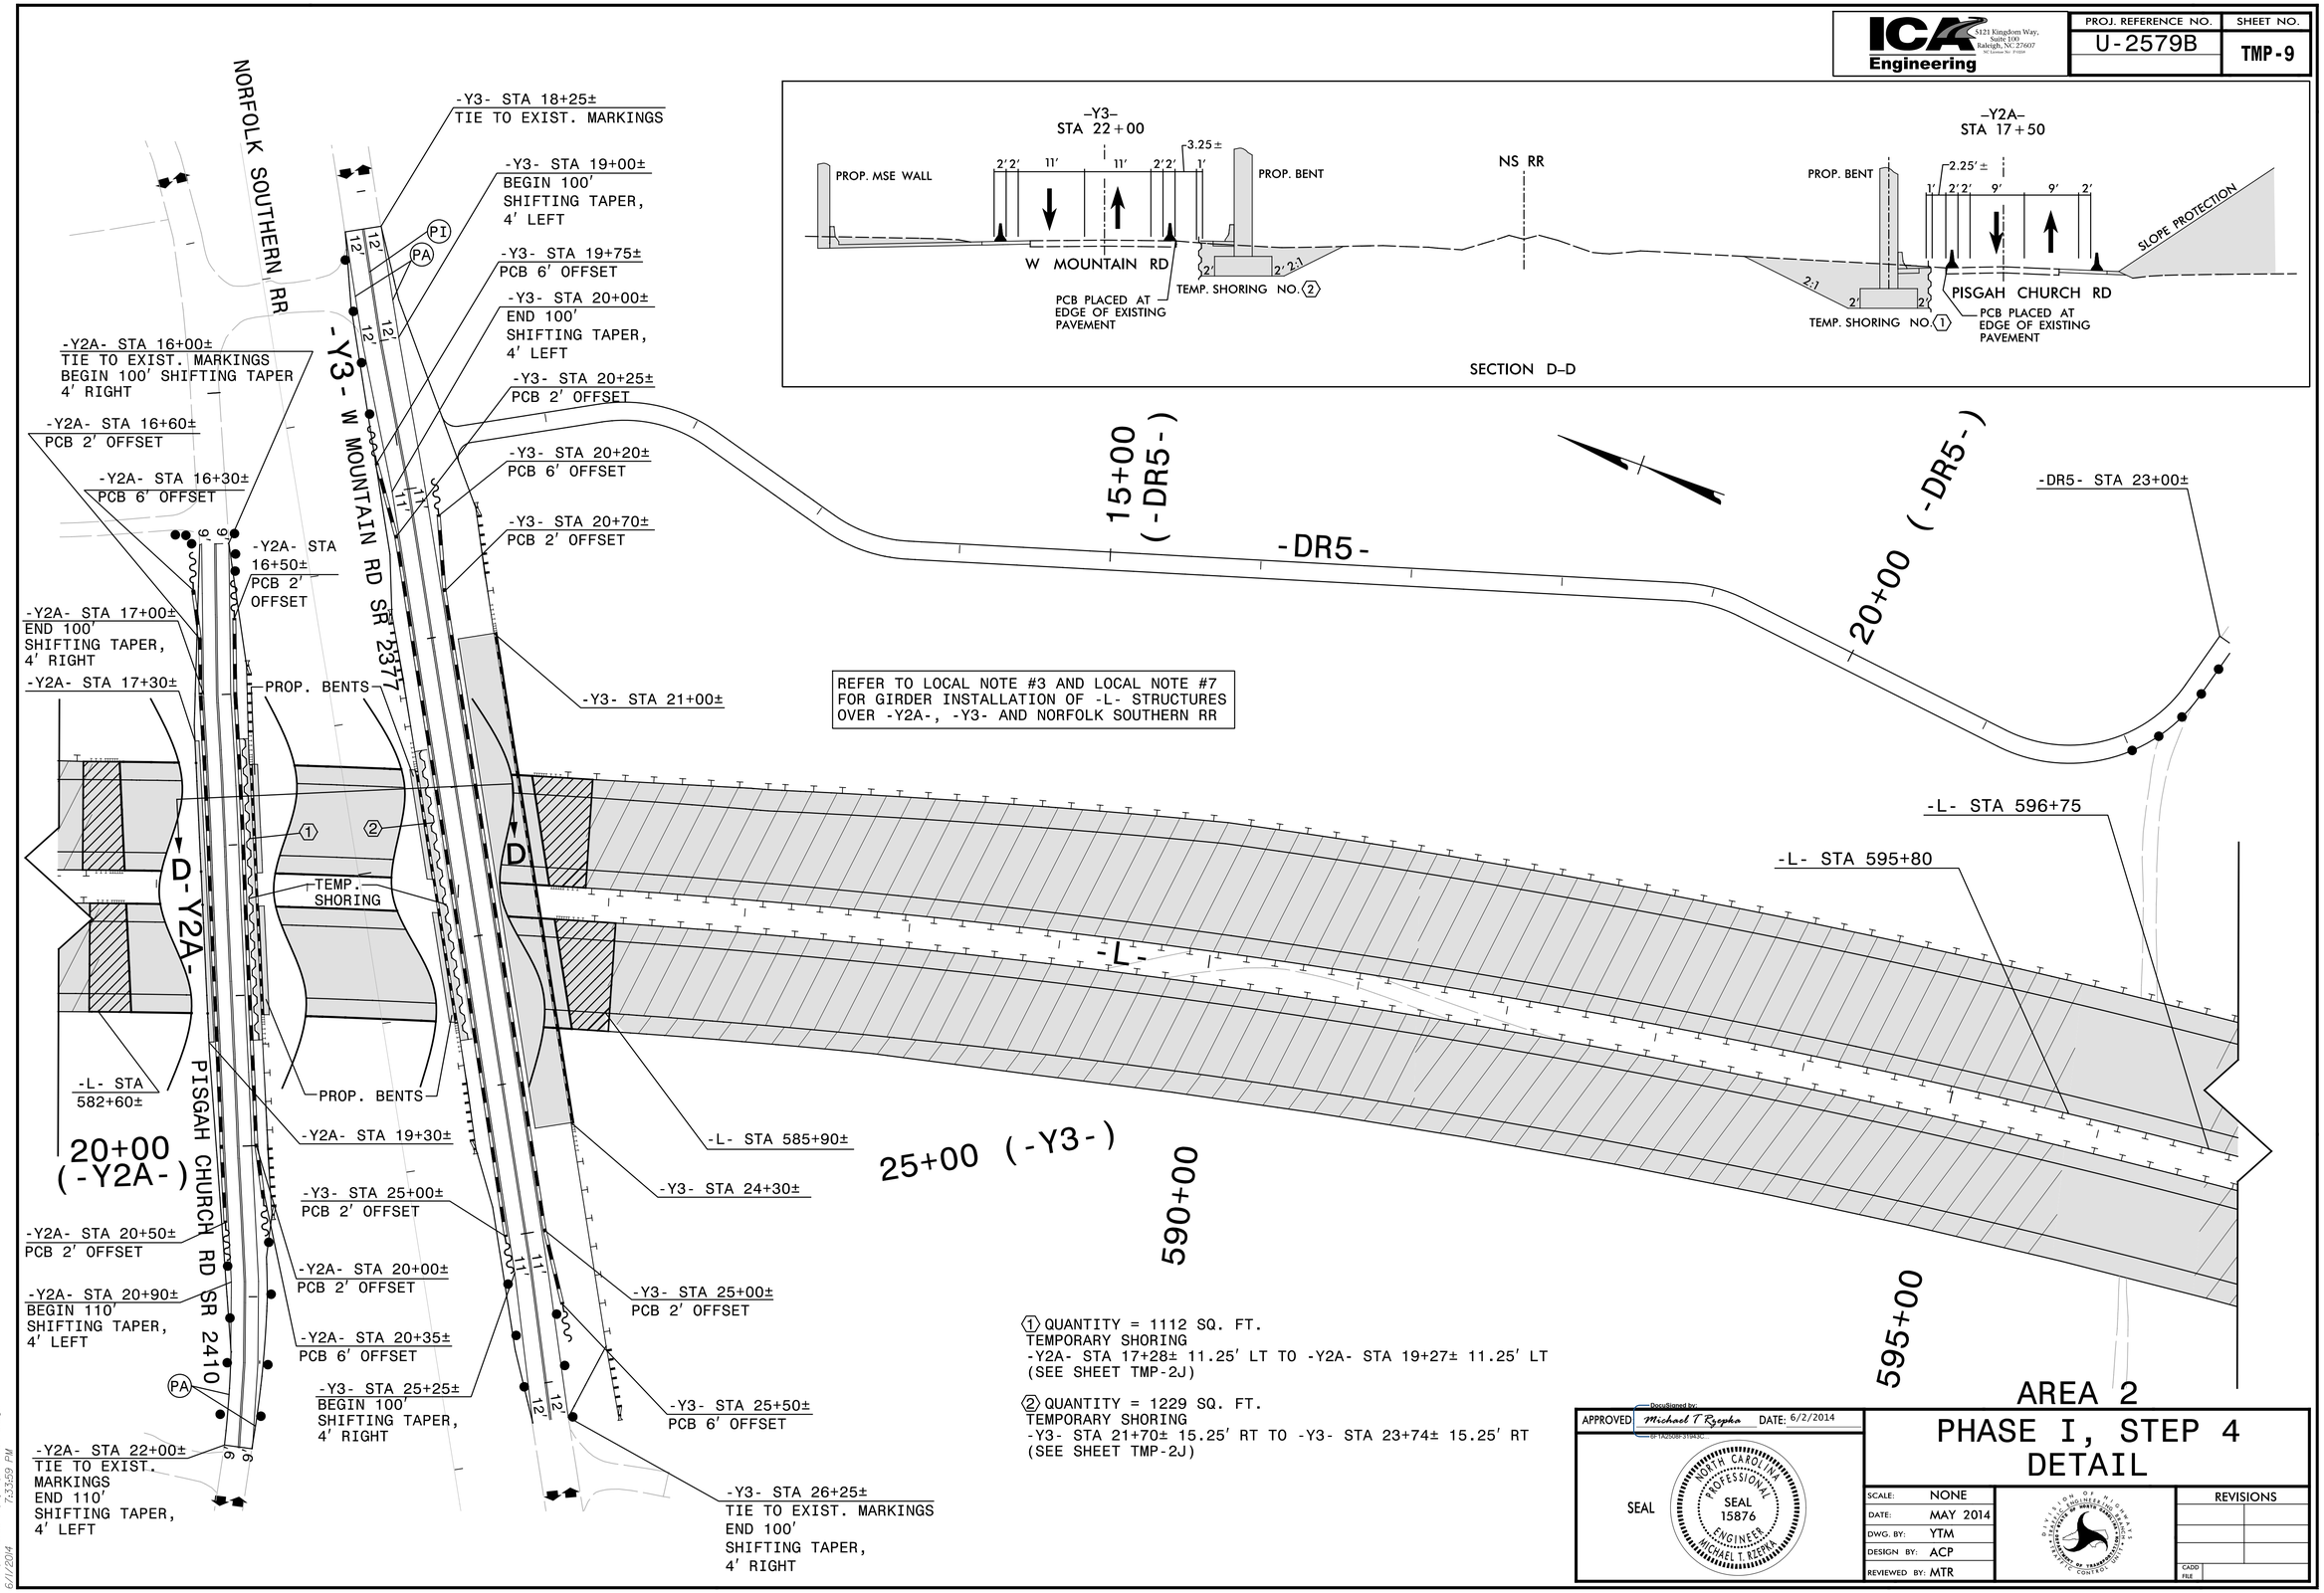

APPROVED DocuSigned by: Michael T Rzepka DATE: 6/2/2014 ID 1A2D58F-314A2C

SEAL — NORTH CAROLINA PROFESSIONAL SEAL 15876 ENGINEER MICHAEL T. RZEPKA

PHASE I, STEP 4 DETAIL

SCALE:	NONE
DATE:	MAY 2014
DWG. BY:	YTM
DESIGN BY:	ACP
REVIEWED BY:	MTR

DIVISION OF HIGHWAYS — PRELIMINARY ENGINEERING UNIT — STRUCTURE DESIGN UNIT — STATE OF NORTH CAROLINA DEPARTMENT OF TRANSPORTATION

REVISIONS

CADD FILE

R:\tmp\u2579b_tmp_y2_p1_s4_dtl_01.dgn 6/1/2014 7:33:59 PM