ICA Engineering (3121 Kingdom Way, Suite 100, Raleigh, NC 27607, NC License No: F1024)	PROJ. REFERENCE NO.	SHEET NO.
	U-2579B	TMP-11

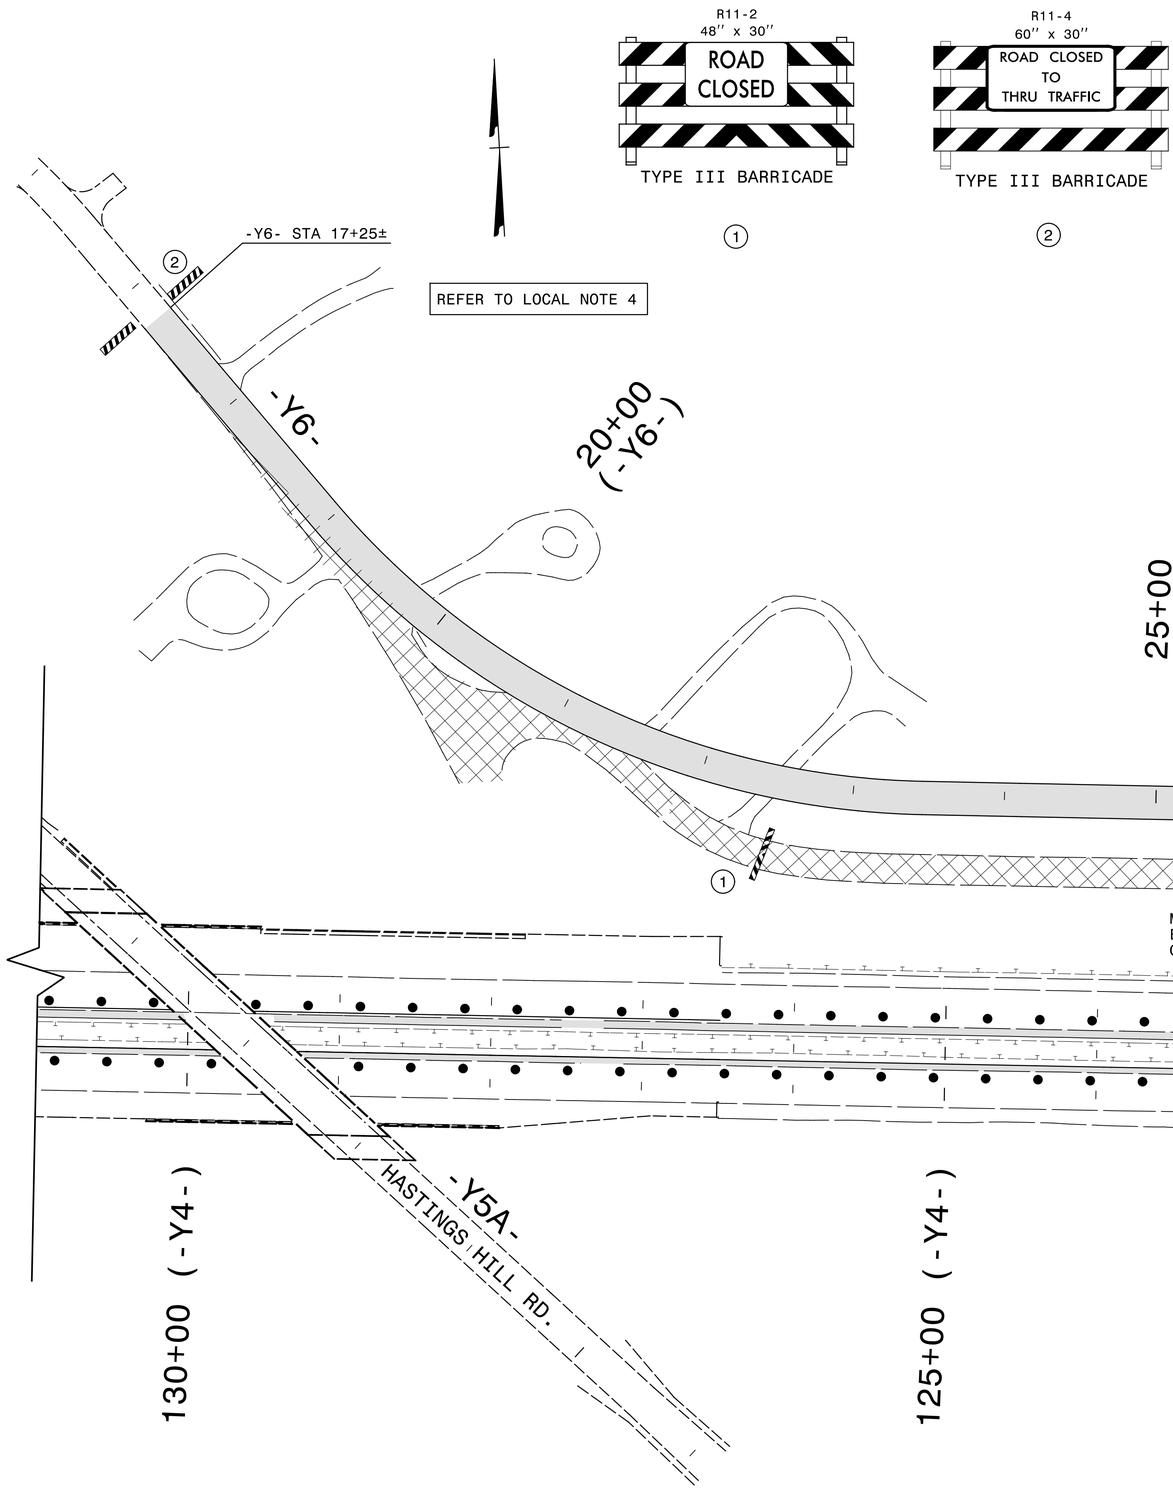

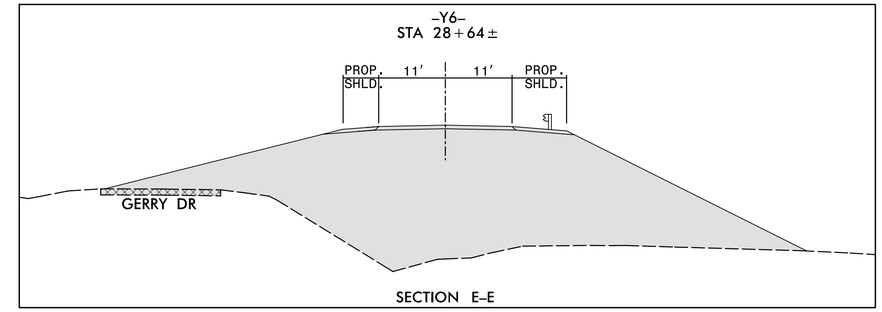

AREA 3

APPROVED DocuSigned by: Michael T Rzepka EF1A2D0BF-319439... DATE: 6/2/2014

SEAL — NORTH CAROLINA PROFESSIONAL SEAL 15876 ENGINEER MICHAEL T. RZEPKA

PHASE I DETAIL

SCALE:	NONE
DATE:	MAY 2014
DWG. BY:	YTM
DESIGN BY:	ACP
REVIEWED BY:	MTR

DIVISION OF HIGHWAYS — TRANSPORTATION MANAGEMENT UNIT — TRAFFIC CONTROL

REVISIONS

CADD FILE

R:\tmp\u2579b_tmp_y4_p1_dtl_00b.dgn
6/2/2014 12:01:46 PM