ICA Engineering	PROJ. REFERENCE NO.	SHEET NO.
5121 Kingsdown Way, Suite 100, Raleigh, NC 27607 NC License No: F-1024	U-2579B	TMP-16

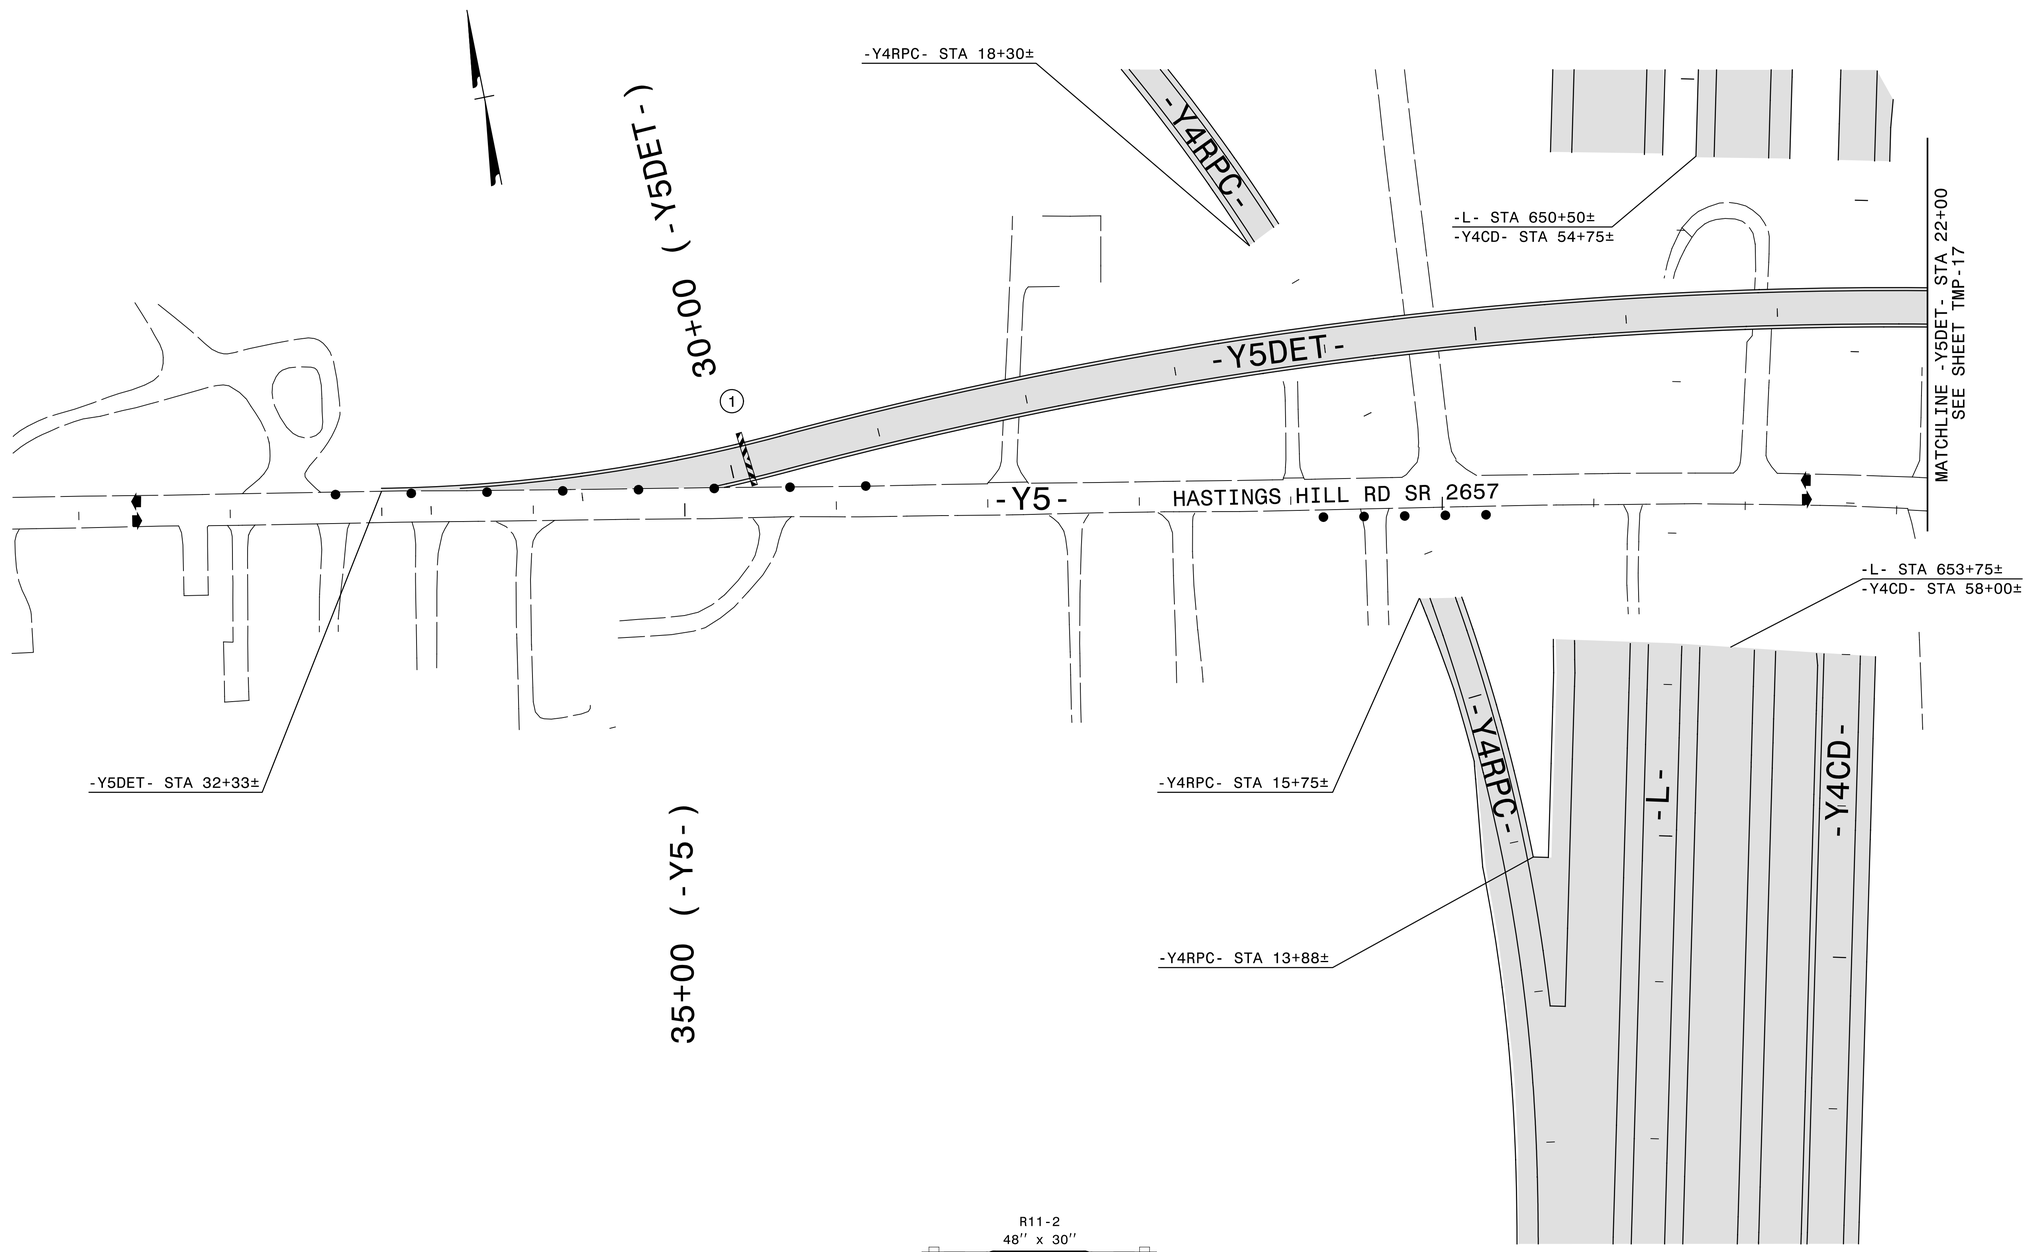

R11-2
48" x 30"

TYPE III BARRICADE

1

AREA 3

APPROVED DocuSigned by: Michael T Rzepka DATE: 6/2/2014
B-1A2B0BF-31F43C...

SEAL

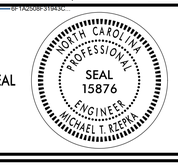

PHASE I DETAIL

SCALE:	NONE
DATE:	MAY 2014
DWG. BY:	YTM
DESIGN BY:	ACP
REVIEWED BY:	MTR

REVISIONS

CADD FILE

R:\tmp\u2579b_tmp_y4_p1_dtl_04.dgn
6/1/2014 7:34:06 PM