ICA Engineering (4121 Kingdom Way, Suite 100, Raleigh, NC 27607, NC License No: F1024)	PROJ. REFERENCE NO.	SHEET NO.
	U-2579B	TMP-14

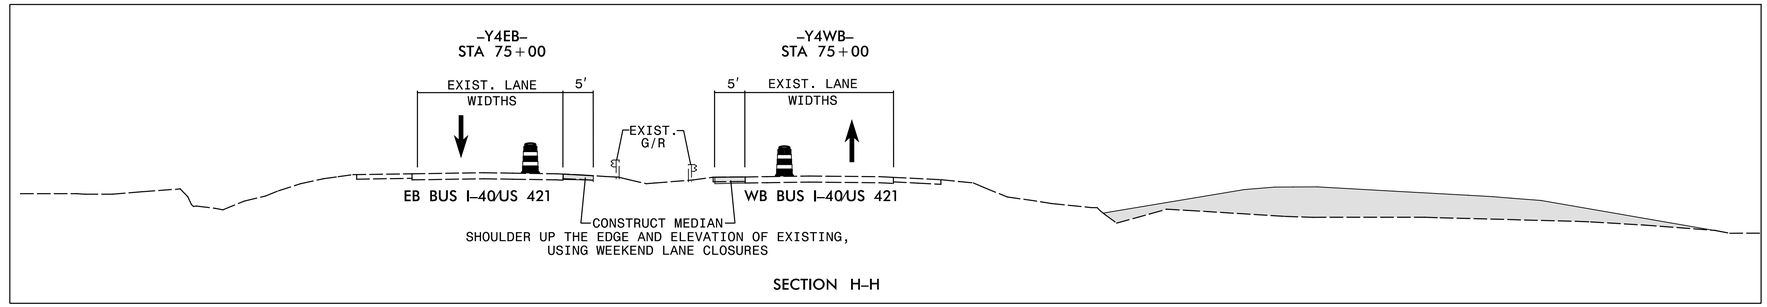

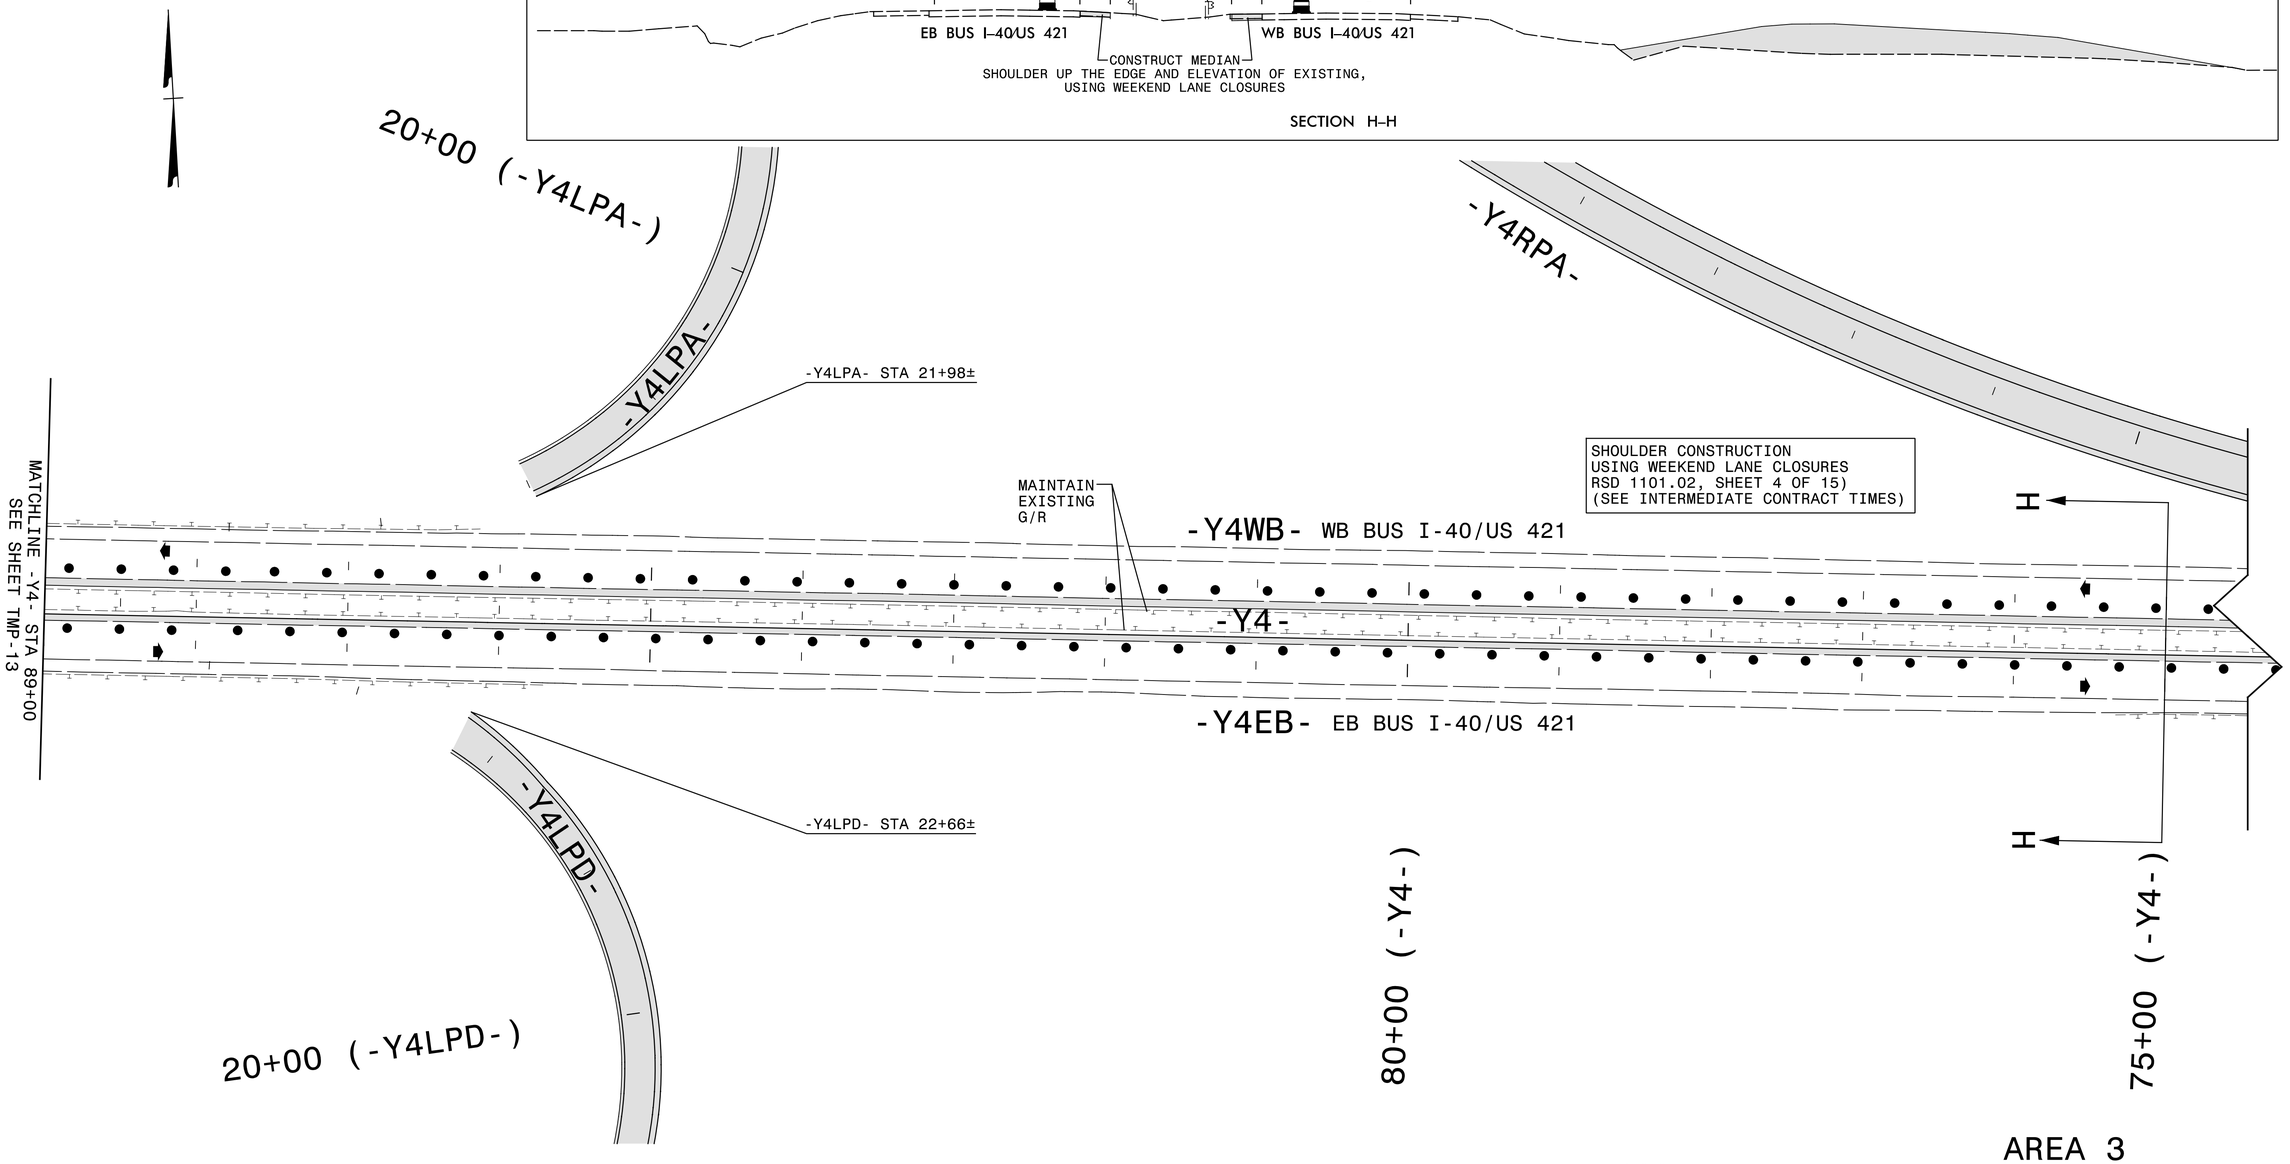

AREA 3

APPROVED DocuSigned by: Michael T Rzepka DATE: 6/2/2014
EF1A2D08F-319A3C...

SEAL

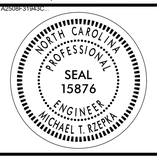

PHASE I DETAIL

SCALE:	NONE
DATE:	MAY 2014
DWG. BY:	YTM
DESIGN BY:	ACP
REVIEWED BY:	MTR

REVISIONS

CADD FILE

R:\tmp\u2579b_tmp_y4_pl_dtl_03.dgn
6/1/2014 7:34:05 PM