ICA Engineering (4121 Kingdom Way, Suite 100, Raleigh, NC 27607)	PROJ. REFERENCE NO.	SHEET NO.
	U-2579B	TMP-2E

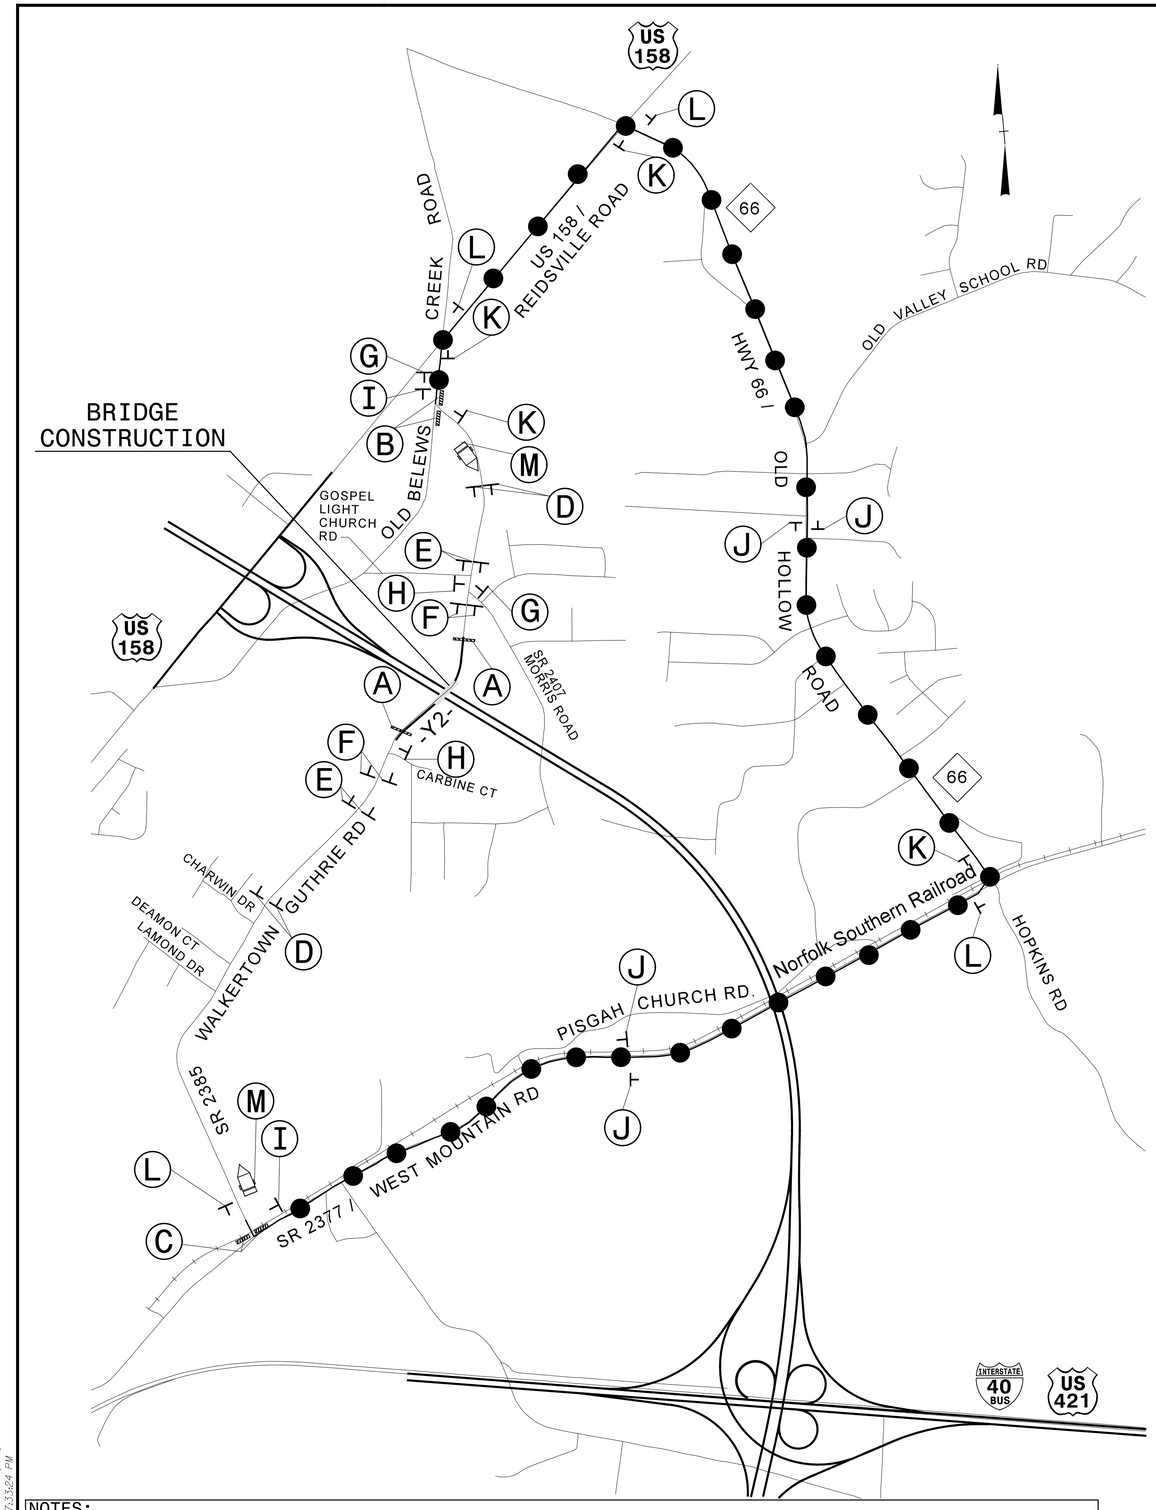

NOTES:
1. REFER TO RSD 1101.03 FOR ADDITIONAL SIGNS AND GENERAL NOTES.
2. ALL DETOUR SIGN LOCATIONS ARE APPROXIMATE.
3. DO NOT CLOSE WALKERTOWN-GUTHRIE RD. (-Y2-) AT THE SAME TIME WEST MOUNTAIN RD (-Y3-) HAS WIDENING CONSTRUCTION AND/OR GIRDER INSTALLATION OVER -Y2A- (REFER TO PHASING AND LOCAL NOTE 8).

R:\tmp\u2579b_tmp_detour_y2.dgn
6/1/2014 7:33:24 PM

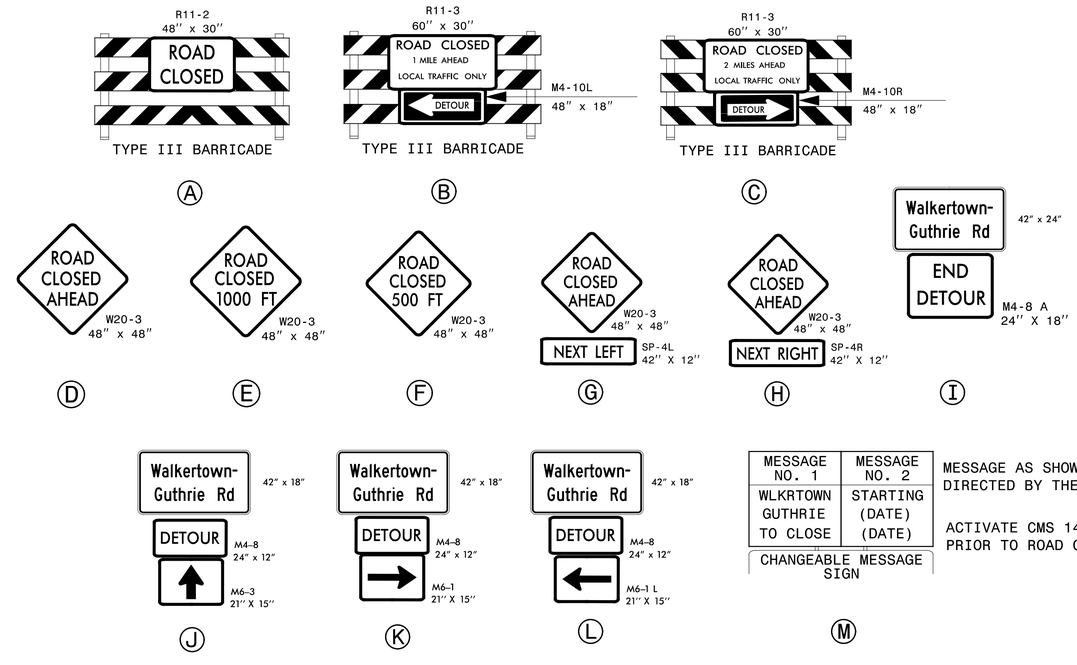

SIGN NUMBER: name
TYPE: STATIONARY
QUANTITY: SEE PLANS
SIGN WIDTH: 3'-6"
HEIGHT: 1'-6"
TOTAL AREA: 5.3 Sq.Ft.
BORDER TYPE: INSET
RECESS: 0.47"
WIDTH: 0.63"
RADII: 1.5"
NO. Z BARS:
LENGTH:

BACKG COLOR: Fluorescent Orange
COPY COLOR: Black

SYMBOL	X	Y	WID	HT

MAT'L: 0.080" (2.0 mm) ALUMINUM

USE NOTES: 1,2

1. Legend and border shall be direct applied black non-reflective sheeting.
2. Background shall be NC GRADE B fluoresent orange retroreflective sheeting.

DESIGN BY: ICA
PROJECT ID: U-2579B
CHECKED BY: ICA
DIV: 9
DATE: MAY 27, 2014

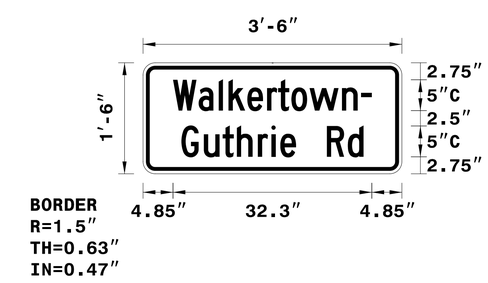

Spacing Factor is 1 unless specified otherwise

LETTER POSITIONS

Letter spacings are to start of next letter

	W	a	l	k	e	r	t	o	w	n	-		Series/Size Text Length
4.9	4.1	3.3	1.6	3.0	3.2	1.8	2.2	2.9	5.3	3.1	1.8	4.9	C 2000 32.3
	G	u	t	h	r	i	e		R	d			C 2000 29.6
6.2	3.7	3.0	2.3	3.4	2.2	1.5	2.5	5.0	3.4	2.6	6.2		

FILENAME: u2579b_tmp_sign_designs

NORTH CAROLINA D.O.T. SIGN DETAIL

DETOUR ROUTE

APPROVED DocuSigned by: Michael T Rzepka DATE: 6/2/2014
EF1A2508F319434...

SEAL

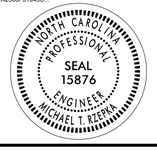

WALKERTOWN
GUTHRIE RD (-Y2-)
DETOUR

SCALE:	NONE
DATE:	MAY 2014
DWG. BY:	YTM
DESIGN BY:	ACP
REVIEWED BY:	MTR

REVISIONS

CADD FILE