ICA Engineering	PROJ. REFERENCE NO.	SHEET NO.
4121 Kingdom Way, Suite 100, Raleigh, NC 27607 NC License No: F-1024	U-2579B	TMP-12

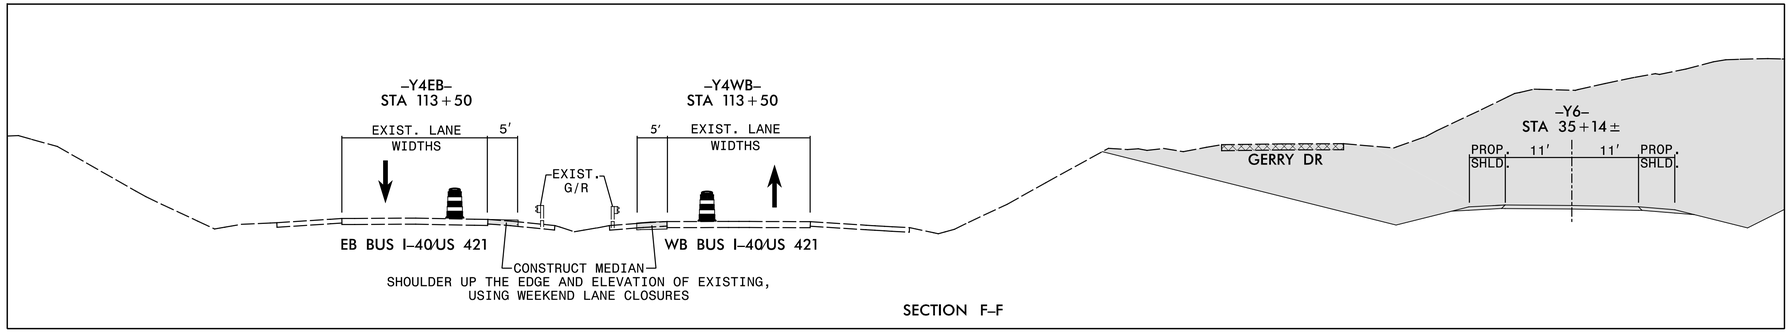

SECTION F-F

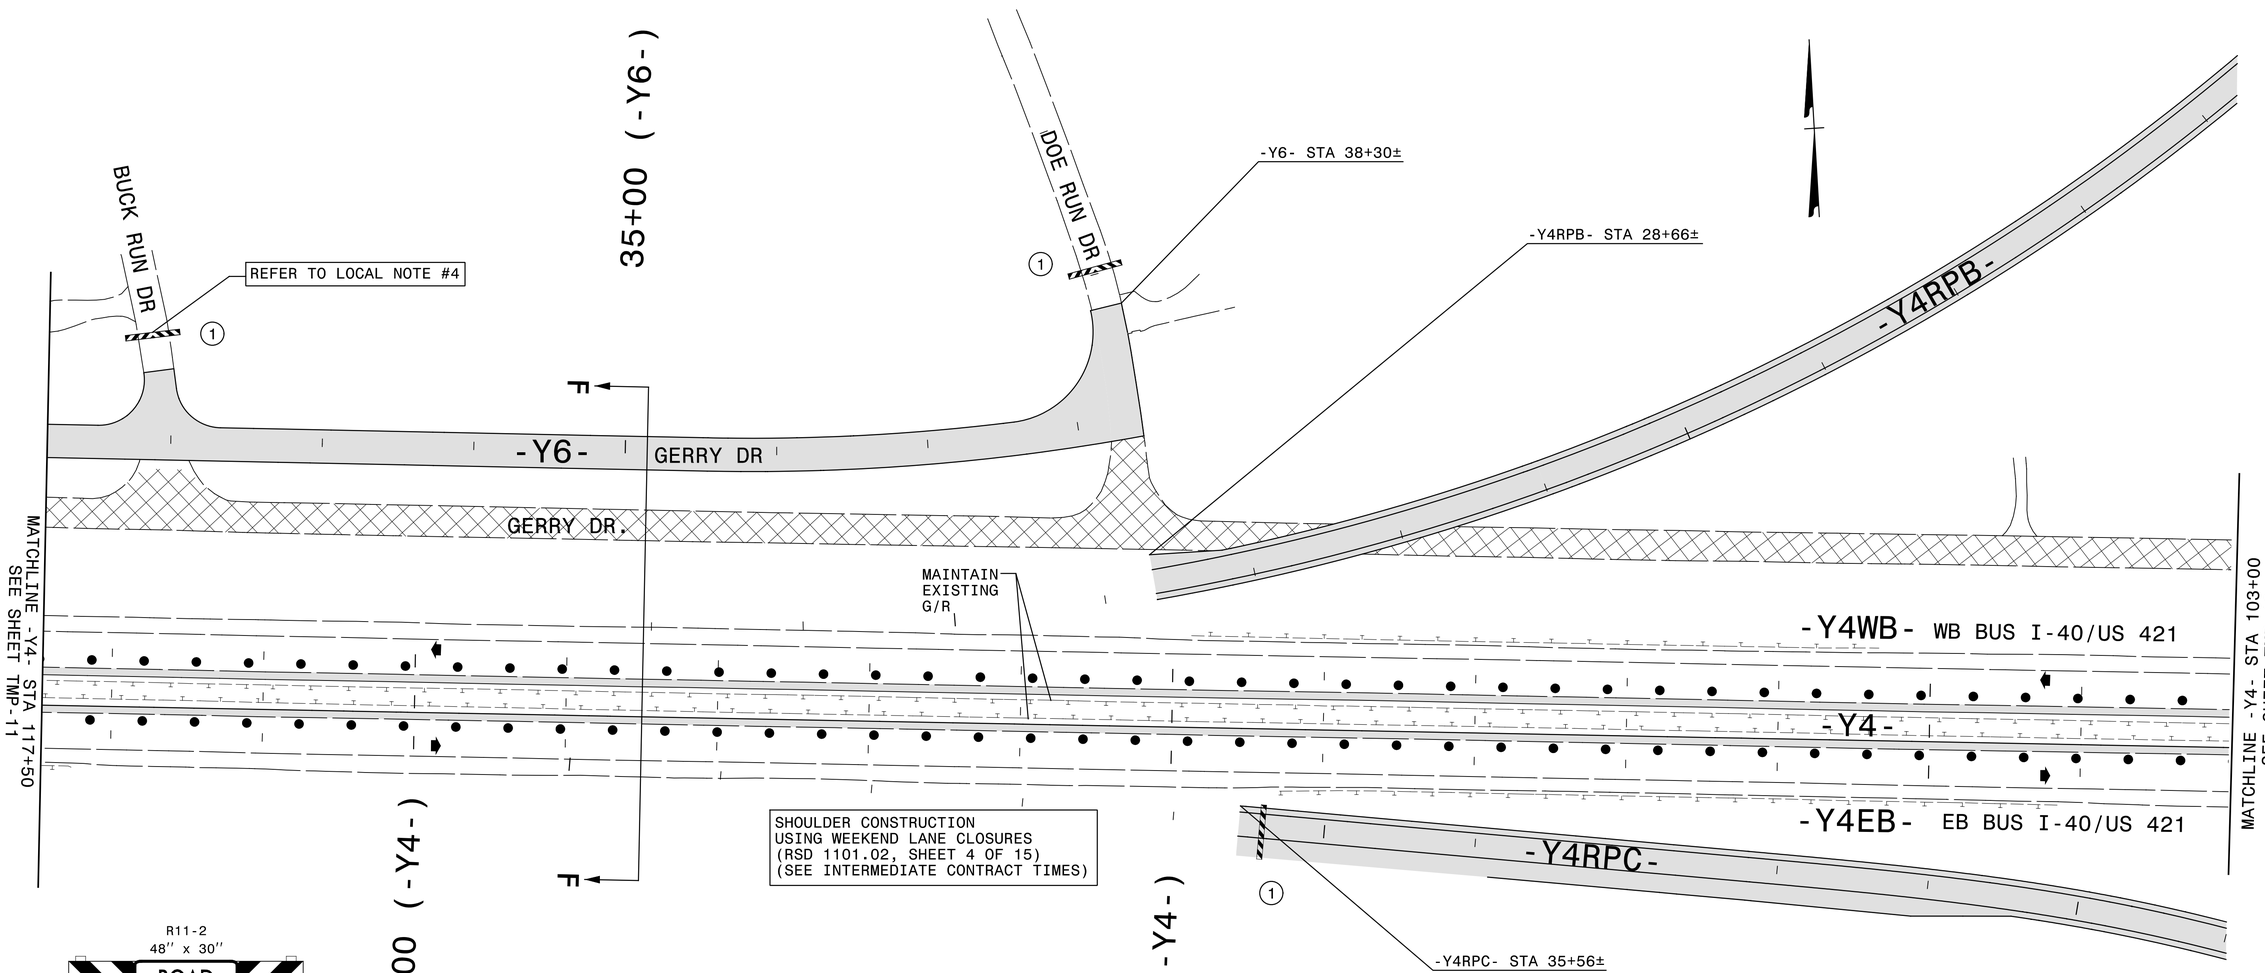

TYPE III BARRICADE

1

AREA 3

APPROVED DocuSigned by: Michael T Rzepka 6F1A2508-319430... DATE: 6/2/2014

SEAL

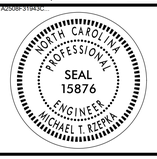

PHASE I DETAIL

SCALE:	NONE
DATE:	MAY 2014
DWG. BY:	YTM
DESIGN BY:	ACP
REVIEWED BY:	MTR

REVISIONS

CADD FILE

R:\tmp\u2579b_tmp_y4_p1_dtl_01.dgn
6/1/2014 7:34:03 PM