ICA Engineering 3121 Kingsdown Way, Suite 100 Raleigh, NC 27607 NC License No: F-1522	PROJ. REFERENCE NO.	SHEET NO.
	U-2579B	TMP-2F

DETOUR FOR PISGAH CHURCH ROAD (-Y2A-) CLOSURE AT -L-

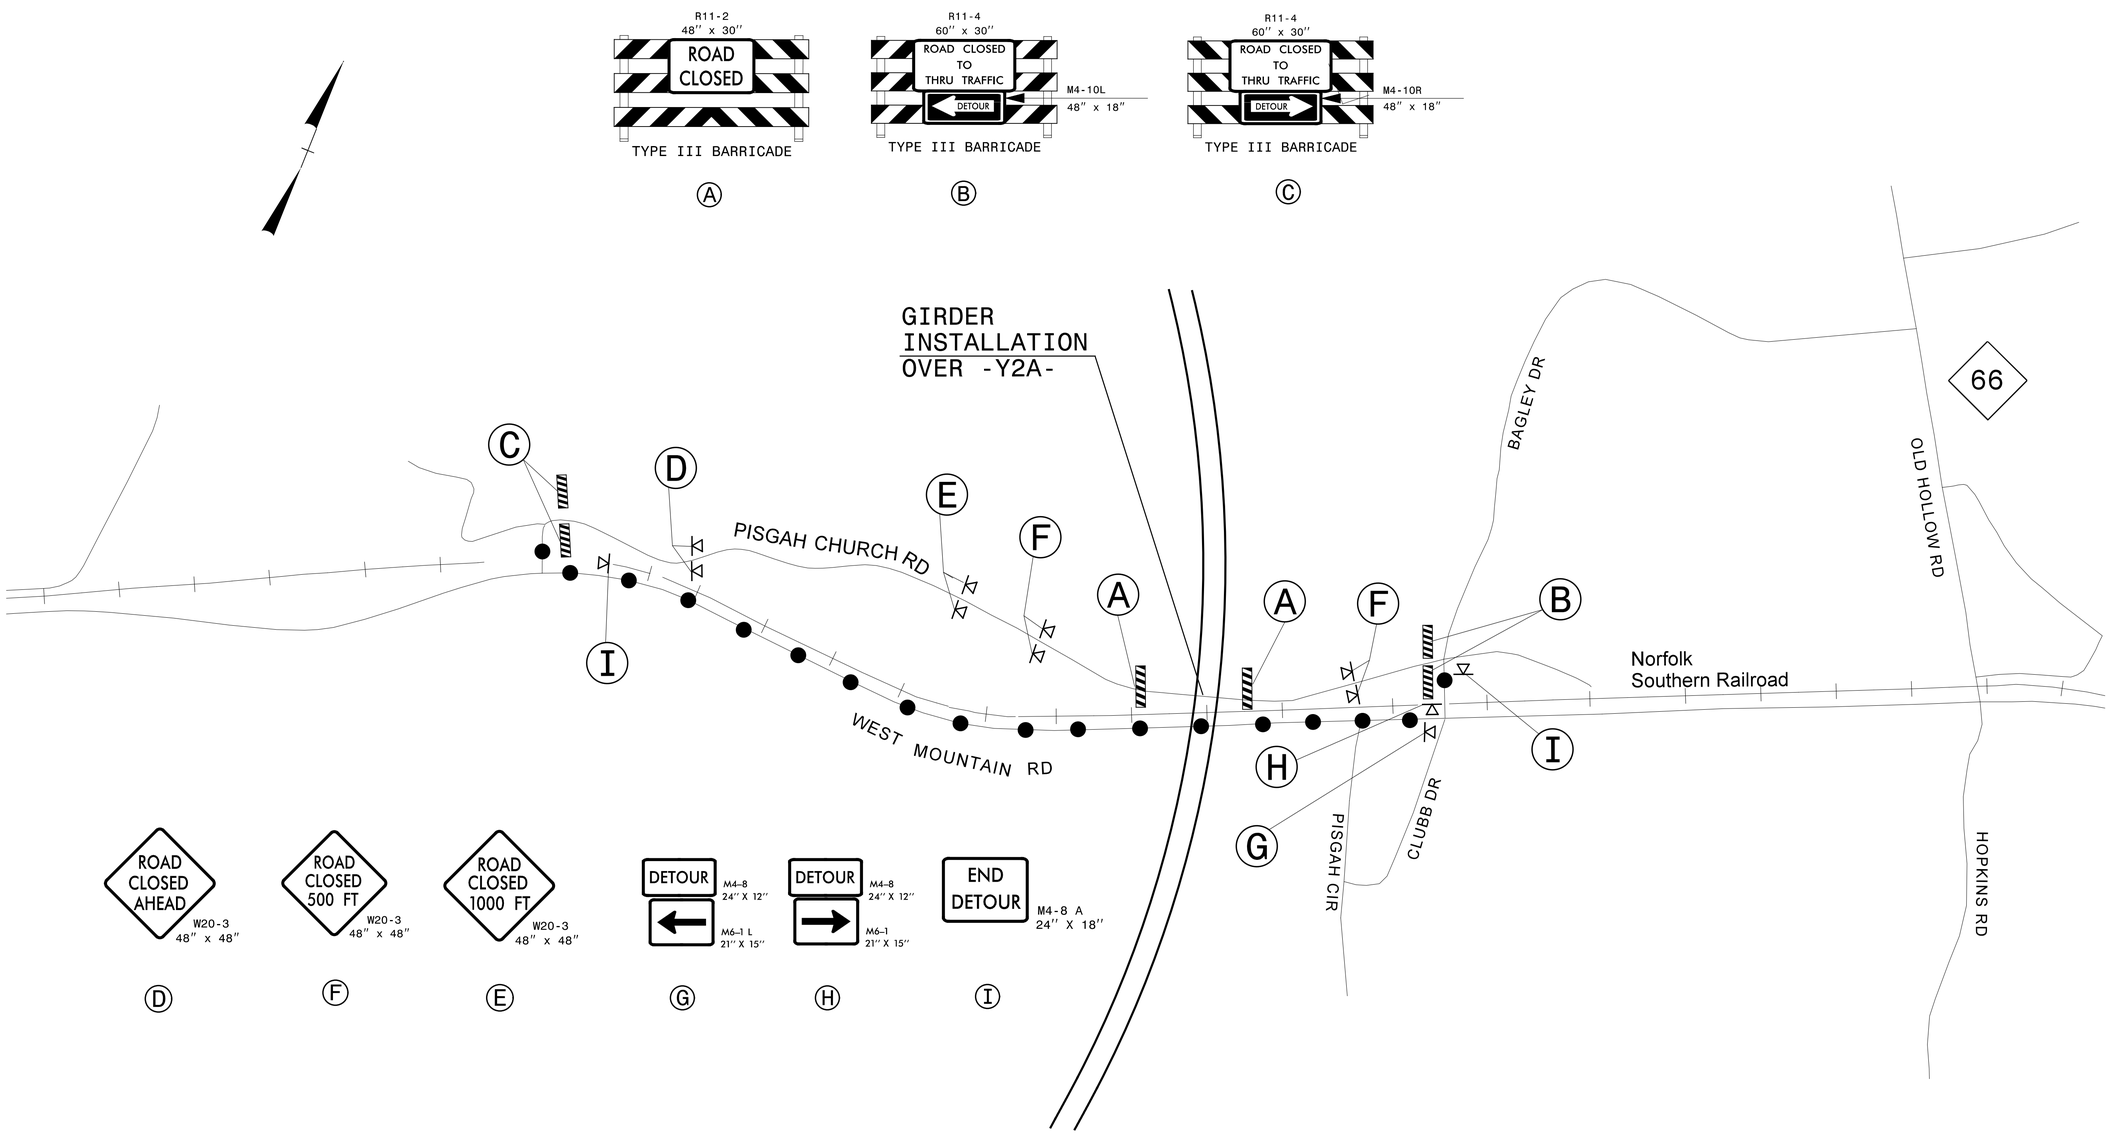

NOTES:
1. REFER TO RSD 1101.03 FOR ADDITIONAL SIGNS AND GENERAL NOTES.
2. ALL DETOUR SIGN LOCATIONS ARE APPROXIMATE.
3. DO NOT CLOSE PISGAH CHURCH RD. (-Y2A-) AT THE SAME TIME WEST MOUNTAIN RD. (-Y3-) IS CLOSED.

DETOUR ROUTE

APPROVED DocuSigned by: Michael T Rzepka DATE: 6/2/2014
EF1A250BF319434...

SEAL

NORTH CAROLINA PROFESSIONAL SEAL 15876 ENGINEER MICHAEL T. RZEPKA

PISGAH CHURCH RD. (-Y2A-)
DETOUR

SCALE:	NONE
DATE:	MAY 2014
DWG. BY:	YTM
DESIGN BY:	ACP
REVIEWED BY:	MTR

DIVISION OF HIGHWAYS TRANSPORTATION MOBILITY AND DEVELOPMENT TRAFFIC ENGINEERING BRANCH TRAFFIC CONTROL

REVISIONS

CADD FILE

R:\Tmp\u2579b_tmp_detour_y2a_y3_2f.dgn
6/1/2014 7:33:25 PM