PROJ. REFERENCE NO.	SHEET NO.
U-2579B	PMP-28

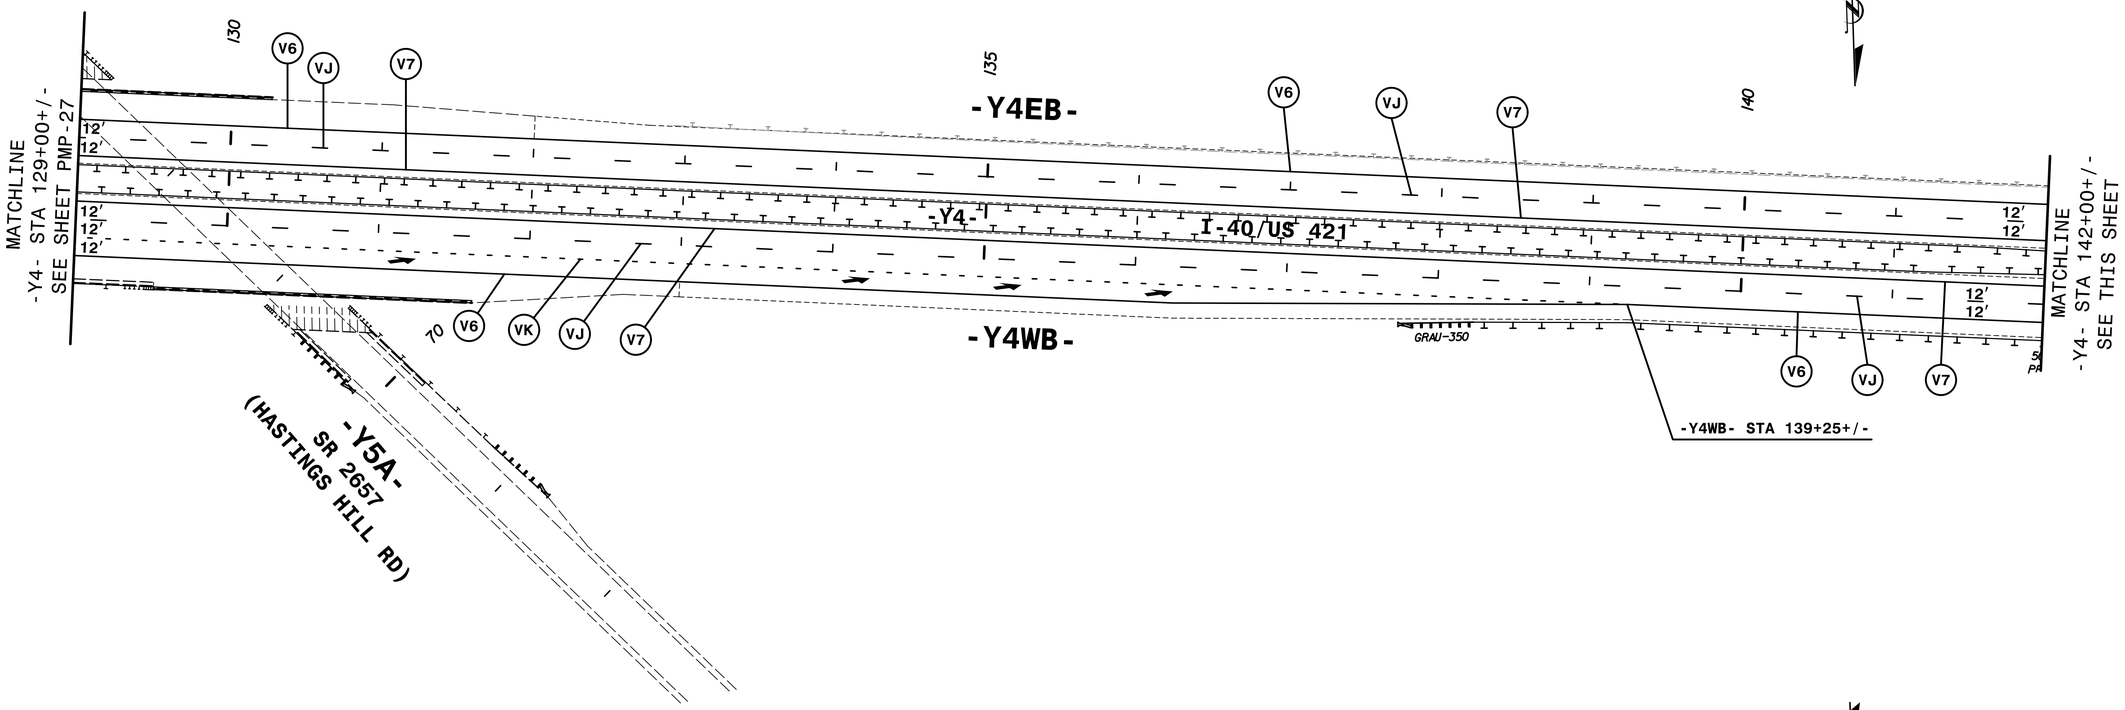

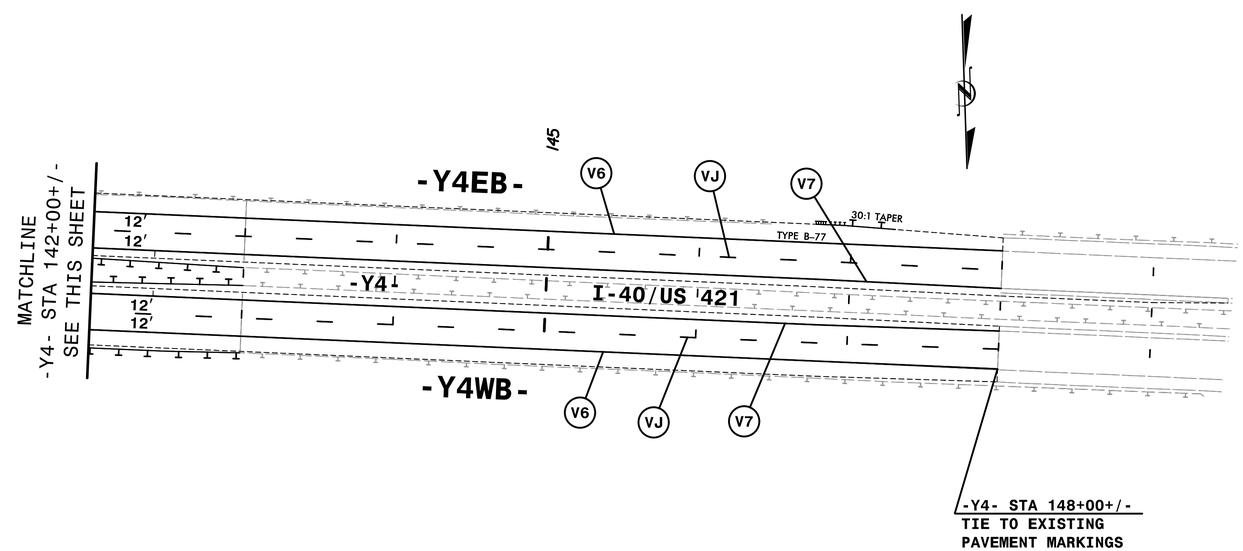

APPROVED: DocuSigned by: Rhonda B. Early DATE: 6/10/2024

SEAL

HNTB

HNTB NORTH CAROLINA, P.C.
343 E. Six Forks Road, Suite 200
Raleigh, North Carolina 27609
NC License No: C-1554

FINAL PAVEMENT MARKING PLANS

REVISIONS

8/17/99

QA/QC STAGE:

REVIEW:
CONCUR:
REVISE:
VERIFY:

5:44:42 PM
\\PMP_U-2579B_pmp_d28.dgn
$$$$USERNAME$$$$