ICA Engineering, 4121 Kingdom Way, Suite 100, Raleigh, NC 27607	PROJ. REFERENCE NO.	SHEET NO.
	U-2579B	TMP-4

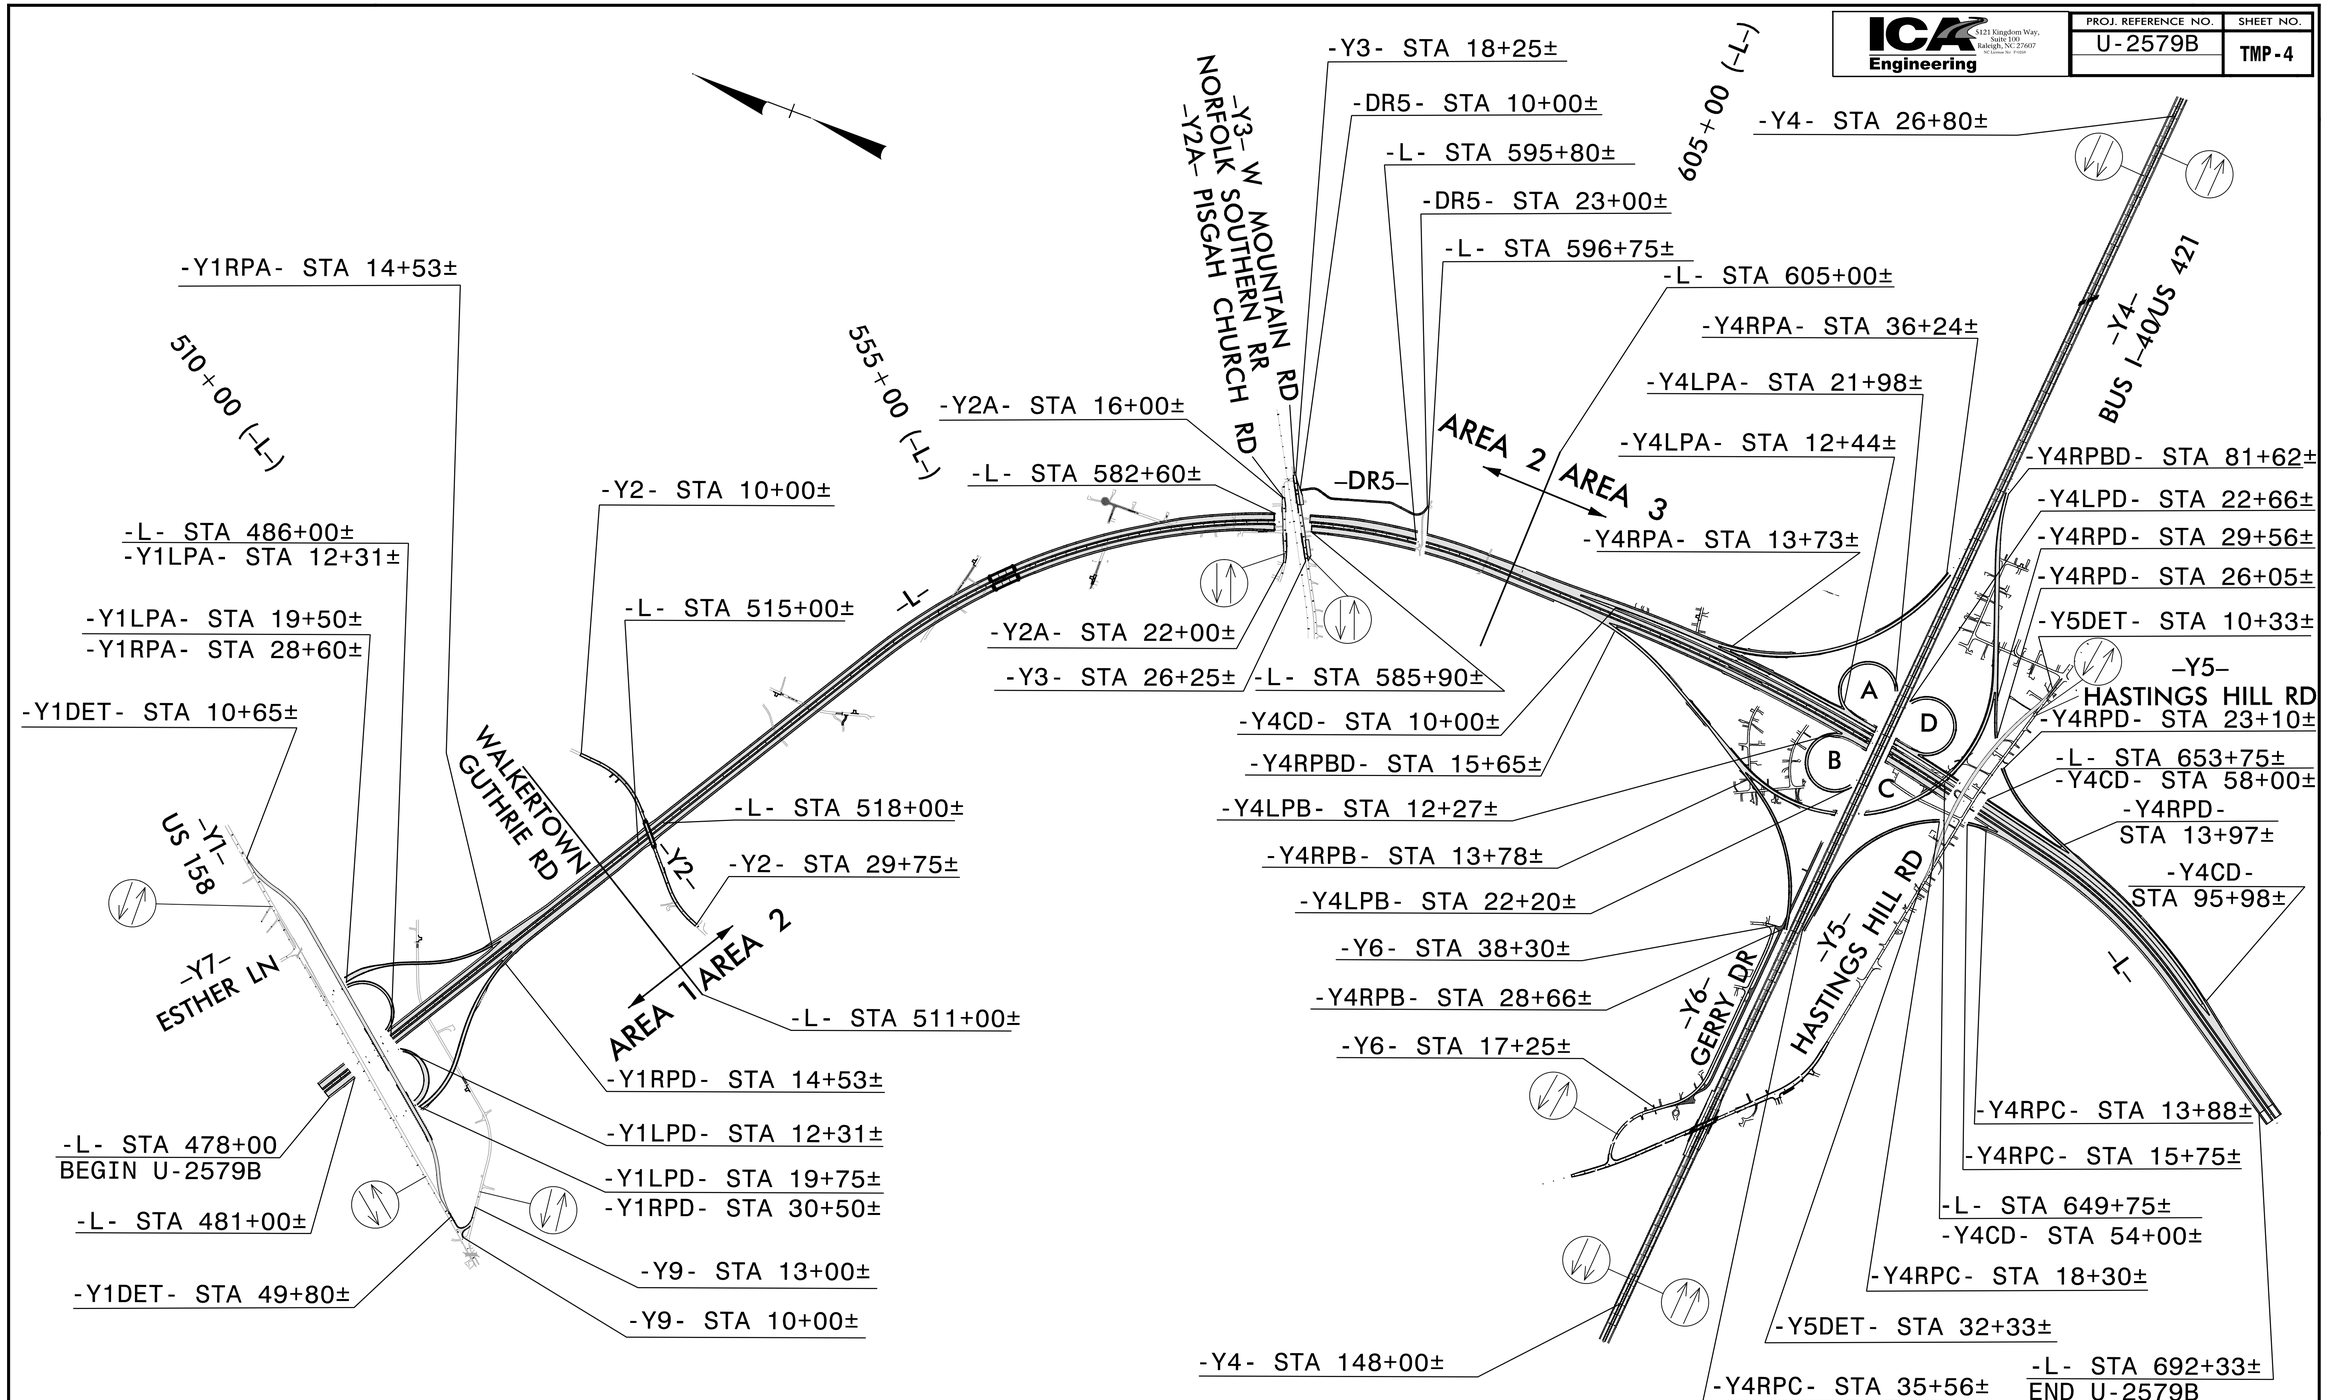

LEGEND

- PROPOSED CONSTRUCTION
- ONGOING CONSTRUCTION

APPROVED DocuSigned by: Michael T Ryepka DATE: 6/2/2014

SEAL

NORTH CAROLINA PROFESSIONAL SEAL 15876 ENGINEER MICHAEL T. RYEPKA

PHASE I OVERVIEW

SCALE:	NONE
DATE:	MAY 2014
DWG. BY:	YTM
DESIGN BY:	ACP
REVIEWED BY:	MTR

REVISIONS

CADD FILE

R:\tmp\u2579b_tmp_overview_pl.dgn
6/1/2014 7:33:51 PM