ICA Engineering, 3121 Kingdom Way, Suite 100, Raleigh, NC 27607 (NC License No: F-1326)	PROJ. REFERENCE NO.	SHEET NO.
	U-2579B	TMP-2D

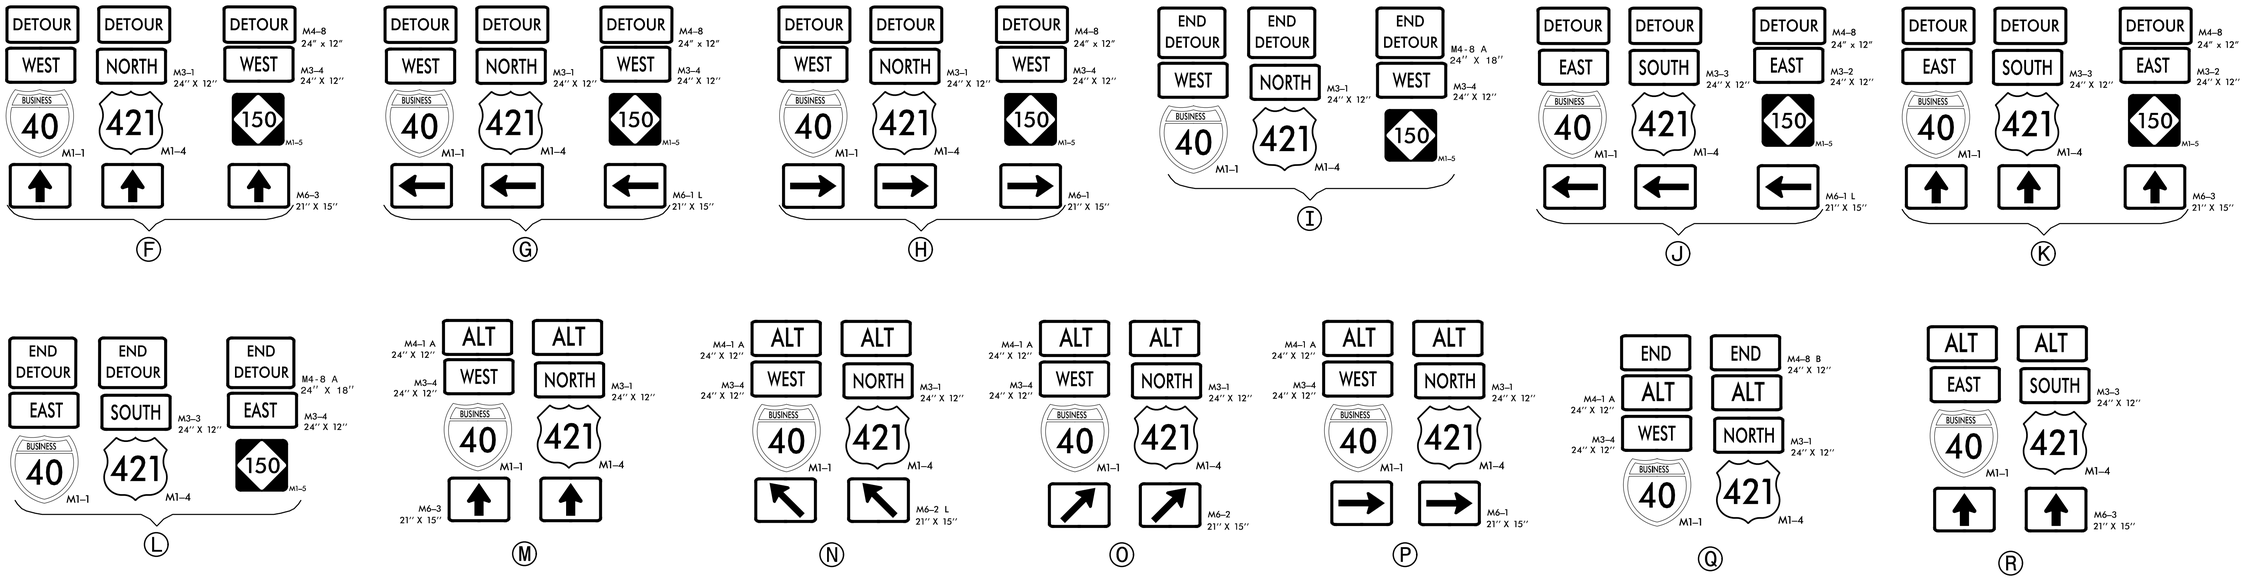

SEE SHEET TMP-2B & 2C
FOR SIGN ASSEMBLIES
APPLICATION

APPROVED DocuSigned by: Michael T Rzepka DATE: 7/16/2014

SEAL

NORTH CAROLINA PROFESSIONAL SEAL 15876 ENGINEER MICHAEL T. RZEPKA

SIGNING FOR DETOUR/ALT ROUTES
FOR BUS I-40/US 421

SCALE:	NONE
DATE:	JUL 2014
DWG. BY:	YTM
DESIGN BY:	ACP
REVIEWED BY:	MTR

DIVISION OF HIGHWAYS TRAFFIC ENGINEERING BRANCH TRAFFIC CONTROL UNIT

REVISIONS

CADD FILE

R:\tmp\u2579b_tmp_detour_sign_2d.dgn
7/16/2014 8:23:58 AM