ICA Engineering	PROJ. REFERENCE NO.	SHEET NO.
4121 Kingdom Way, Suite 100, Raleigh, NC 27607 NC License No: F-1326	U-2579B	TMP-43

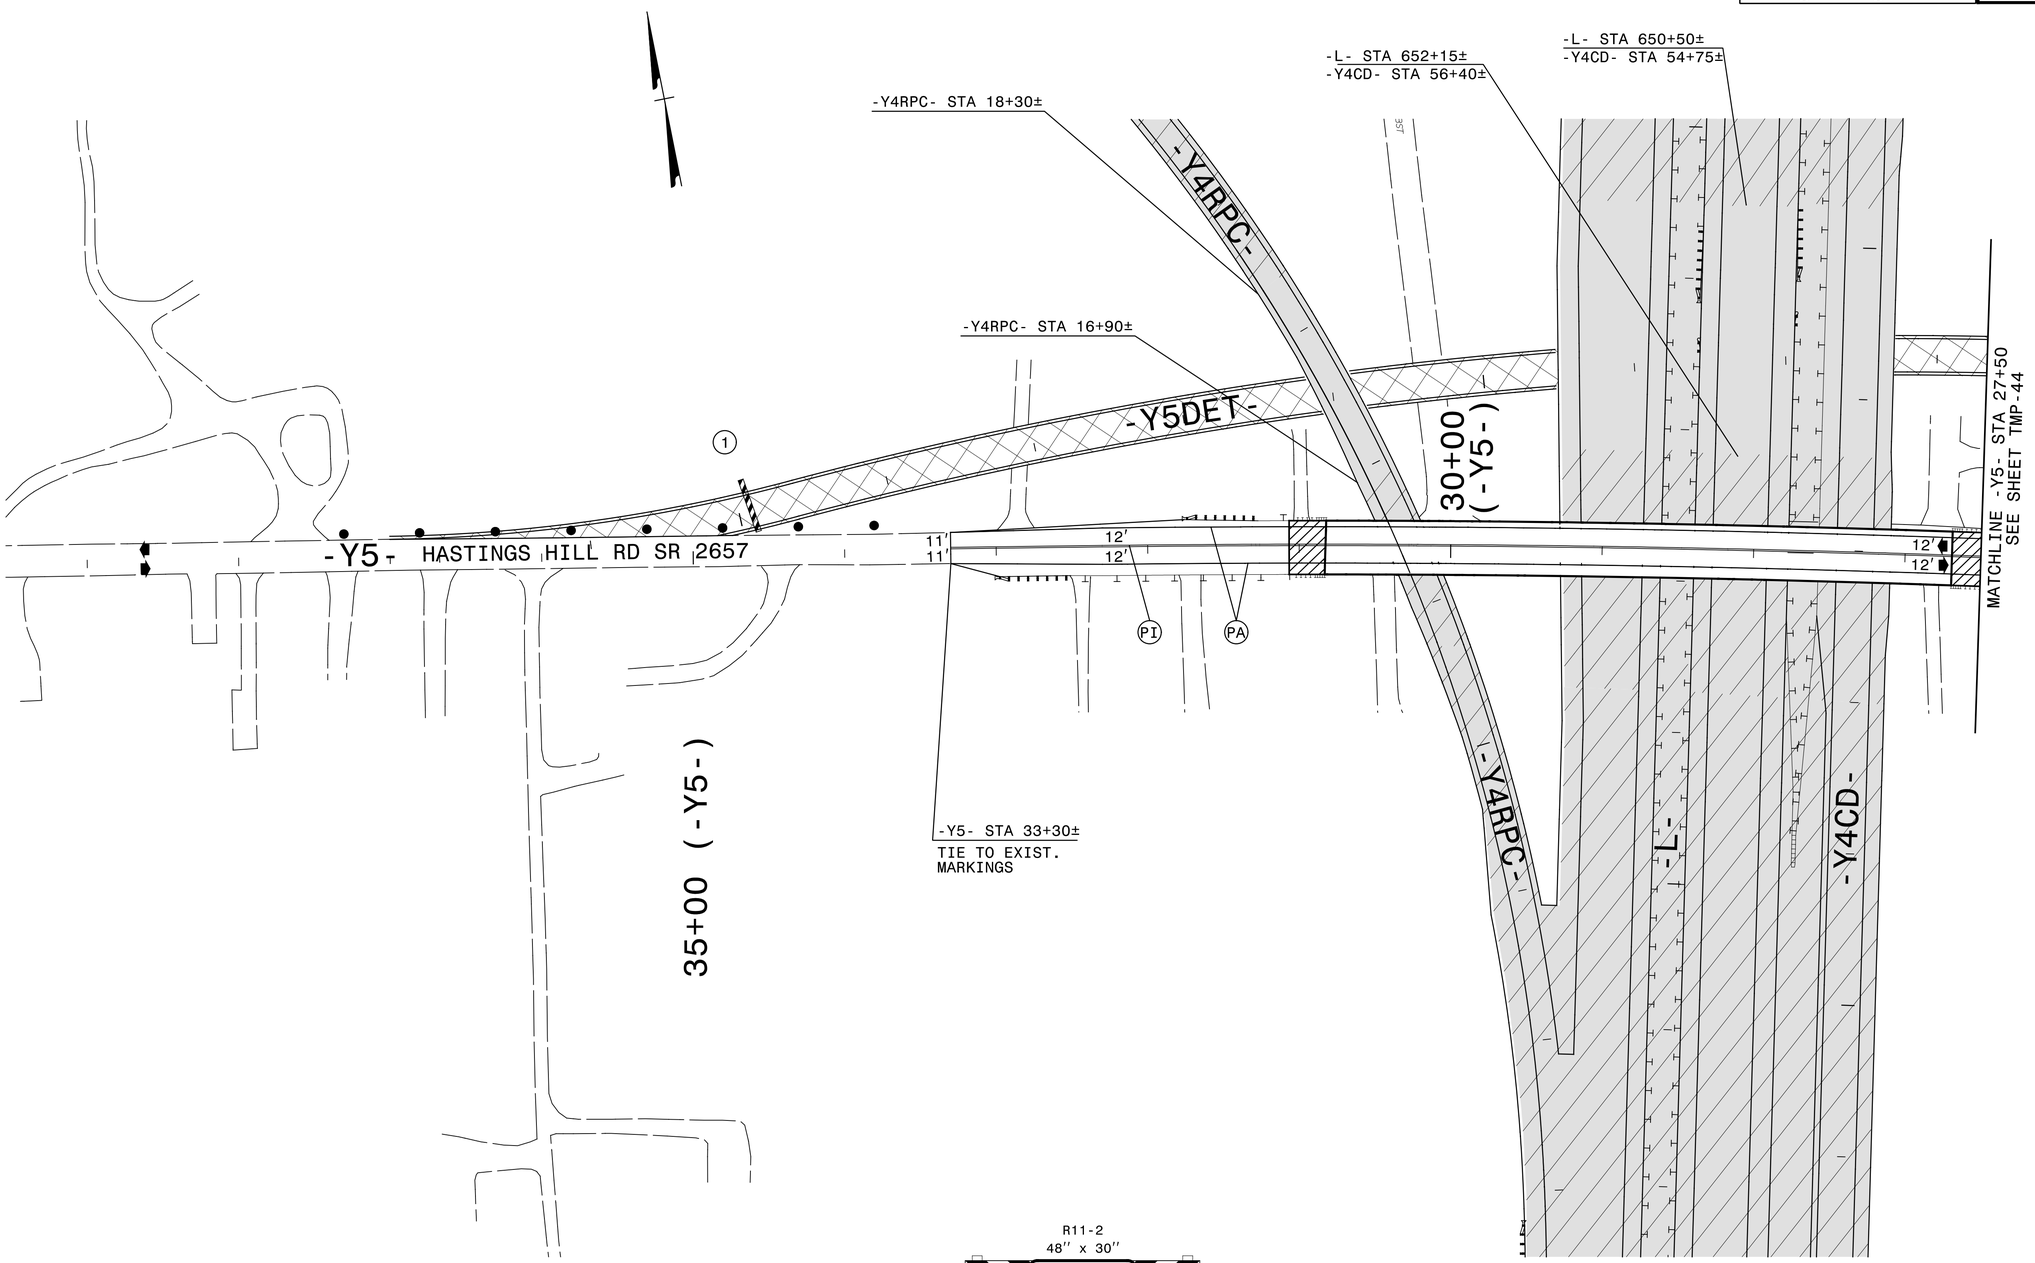

R11-2
48" x 30"

TYPE III BARRICADE

1

AREA 3

APPROVED DocuSigned by: Michael T Ryepka DATE: 6/2/2014
EF1A25008-31A43C...

SEAL

PHASE III DETAIL

SCALE:	NONE
DATE:	MAY 2014
DWG. BY:	YTM
DESIGN BY:	ACP
REVIEWED BY:	MTR

REVISIONS

CADD FILE

R:\tmp\u2579b_tmp_y4_ptll_dtl_04.dgn
6/1/2014 7:35:02 PM