ICA Engineering, 3121 Kingdom Way, Suite 100, Raleigh, NC 27607, NC License No: F-1024	PROJ. REFERENCE NO.	SHEET NO.
	U-2579B	TMP-5

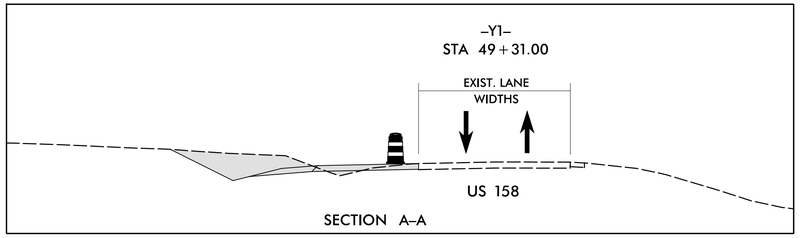

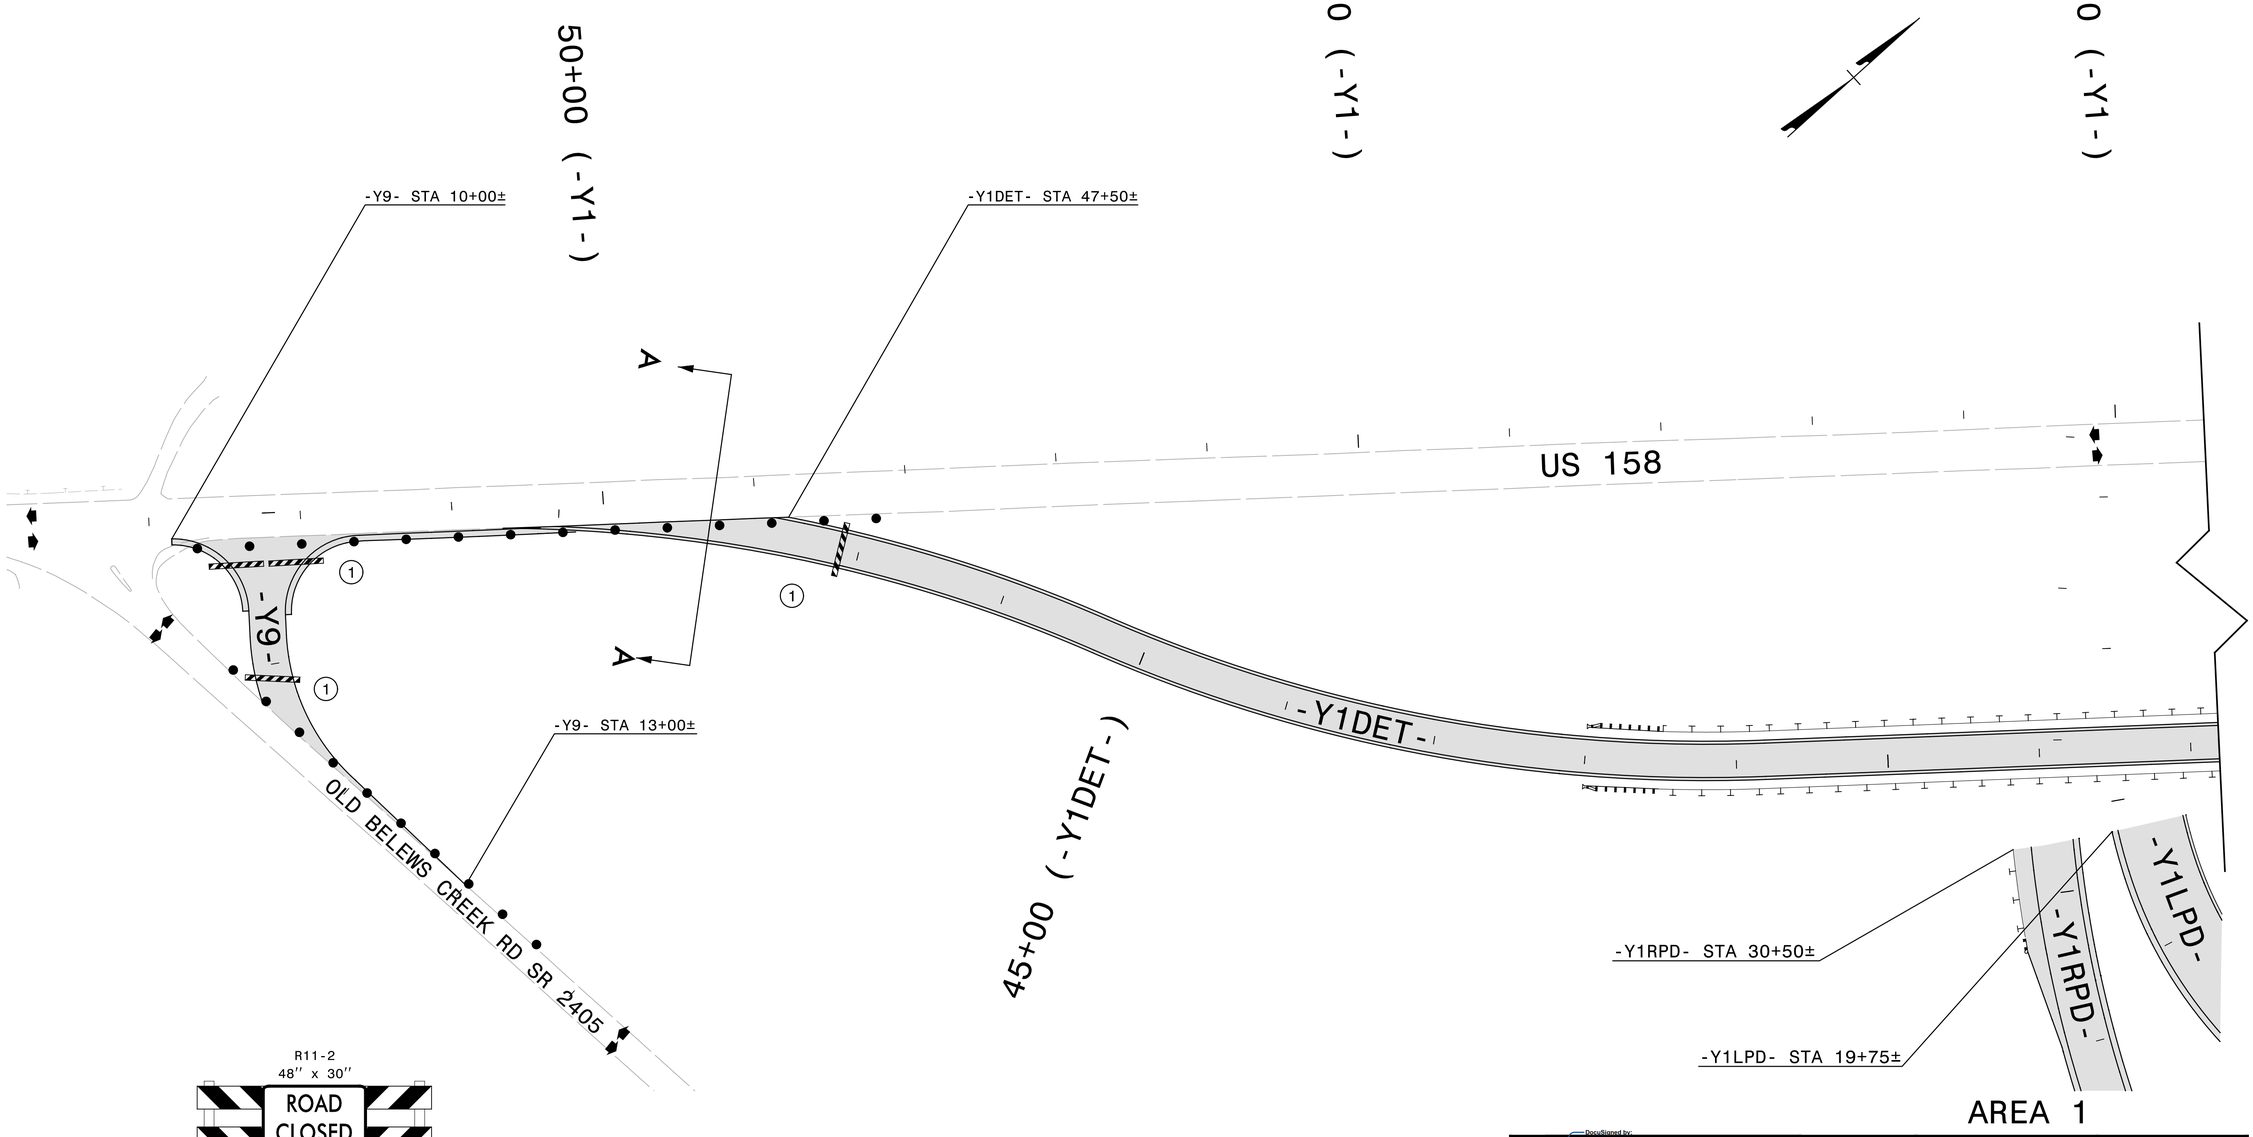

TYPE III BARRICADE

1

APPROVED DocuSigned by: Michael T Rzepka DATE: 6/2/2014

SEAL

PHASE I DETAIL

SCALE:	NONE
DATE:	MAY 2014
DWG. BY:	YTM
DESIGN BY:	ACP
REVIEWED BY:	MTR

REVISIONS

CADD FILE

R:\tmp\u2579b_tmp_yl_pl_dtl_01.dgn
6/1/2014 7:33:55 PM