ICA Engineering (3121 Kingdom Way, Suite 100, Raleigh, NC 27607, NC License No. F-1321)	PROJ. REFERENCE NO.	SHEET NO.
	U-2579B	TMP-8A

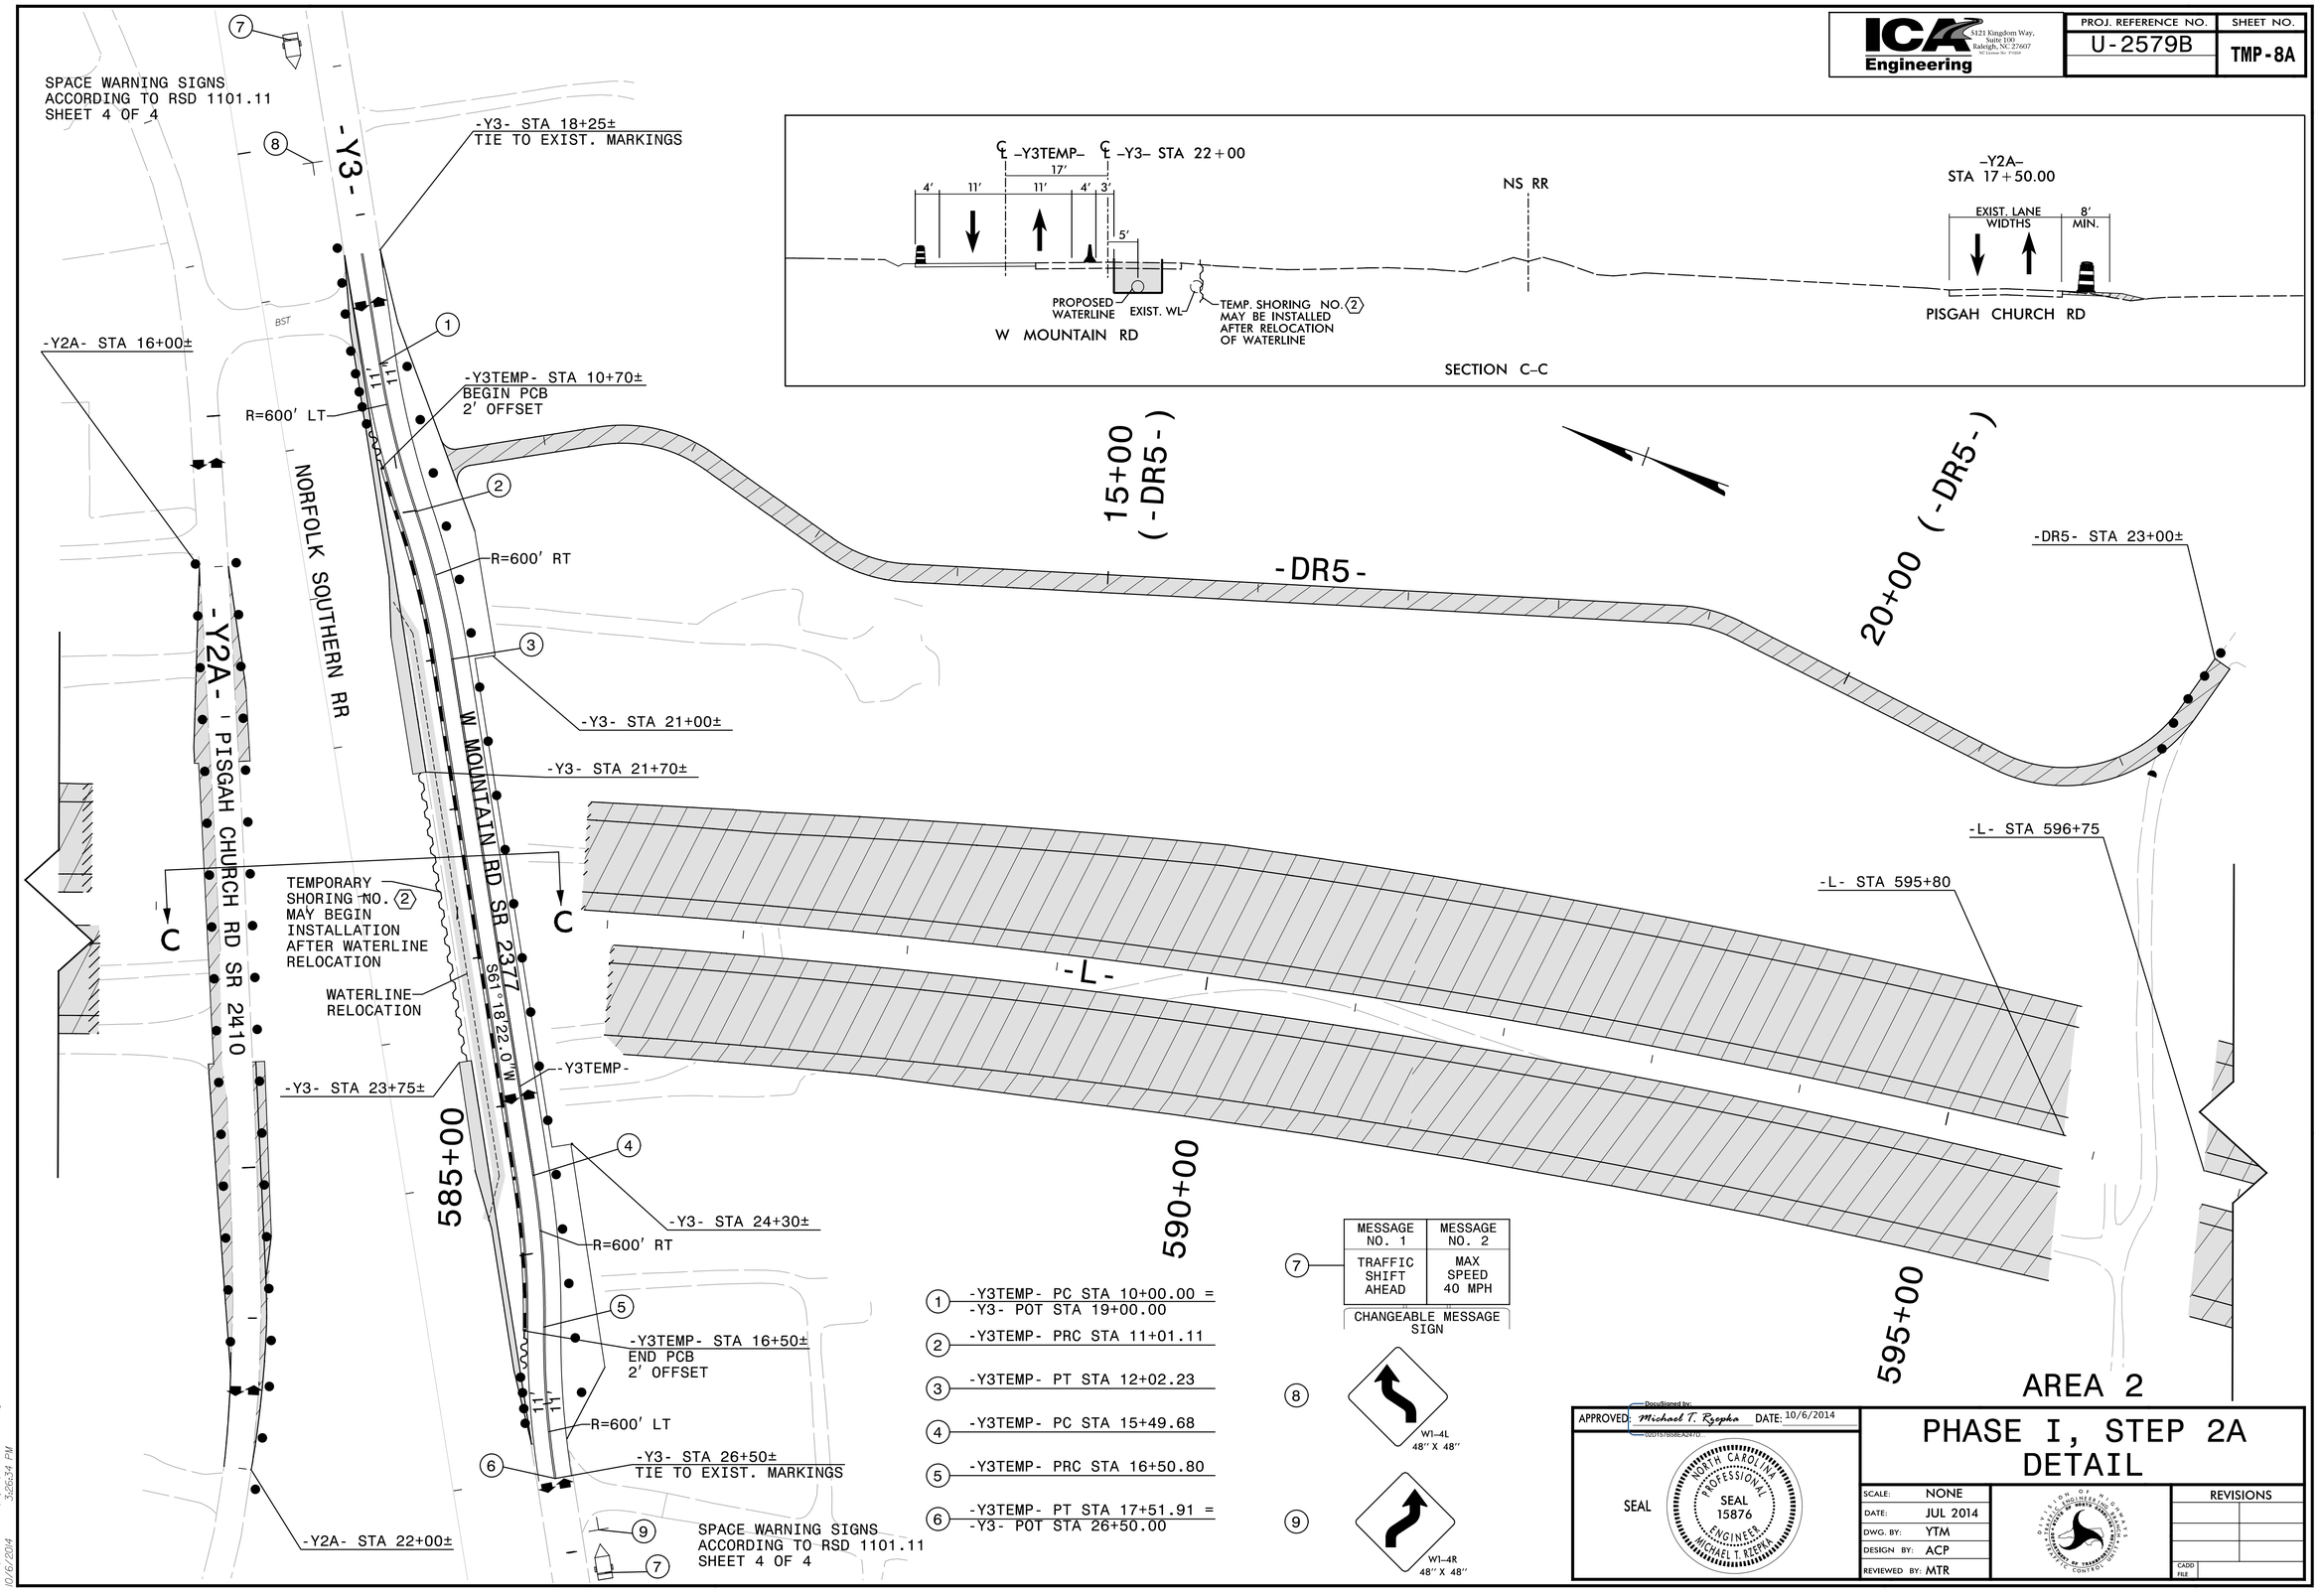

APPROVED: DocuSigned by: Michael T. Rzepka DATE: 10/6/2014
0201578D0EA2470...

SEAL — NORTH CAROLINA PROFESSIONAL SEAL 15876 ENGINEER MICHAEL T. RZEPKA

PHASE I, STEP 2A DETAIL

SCALE:	NONE
DATE:	JUL 2014
DWG. BY:	YTM
DESIGN BY:	ACP
REVIEWED BY:	MTR

DIVISION OF HIGHWAYS — STATE OF NORTH CAROLINA DEPARTMENT OF TRANSPORTATION — STRUCTURE DESIGN UNIT

REVISIONS

CADD FILE

R:\tmp\u2579b_tmp_y2_p1_s2a_dtl_01.dgn
10/6/2014 3:26:34 PM