ICA Engineering	PROJ. REFERENCE NO.	SHEET NO.
4121 Kingdom Way, Suite 100, Raleigh, NC 27607 NC License No. F-1102	U-2579B	TMP-45

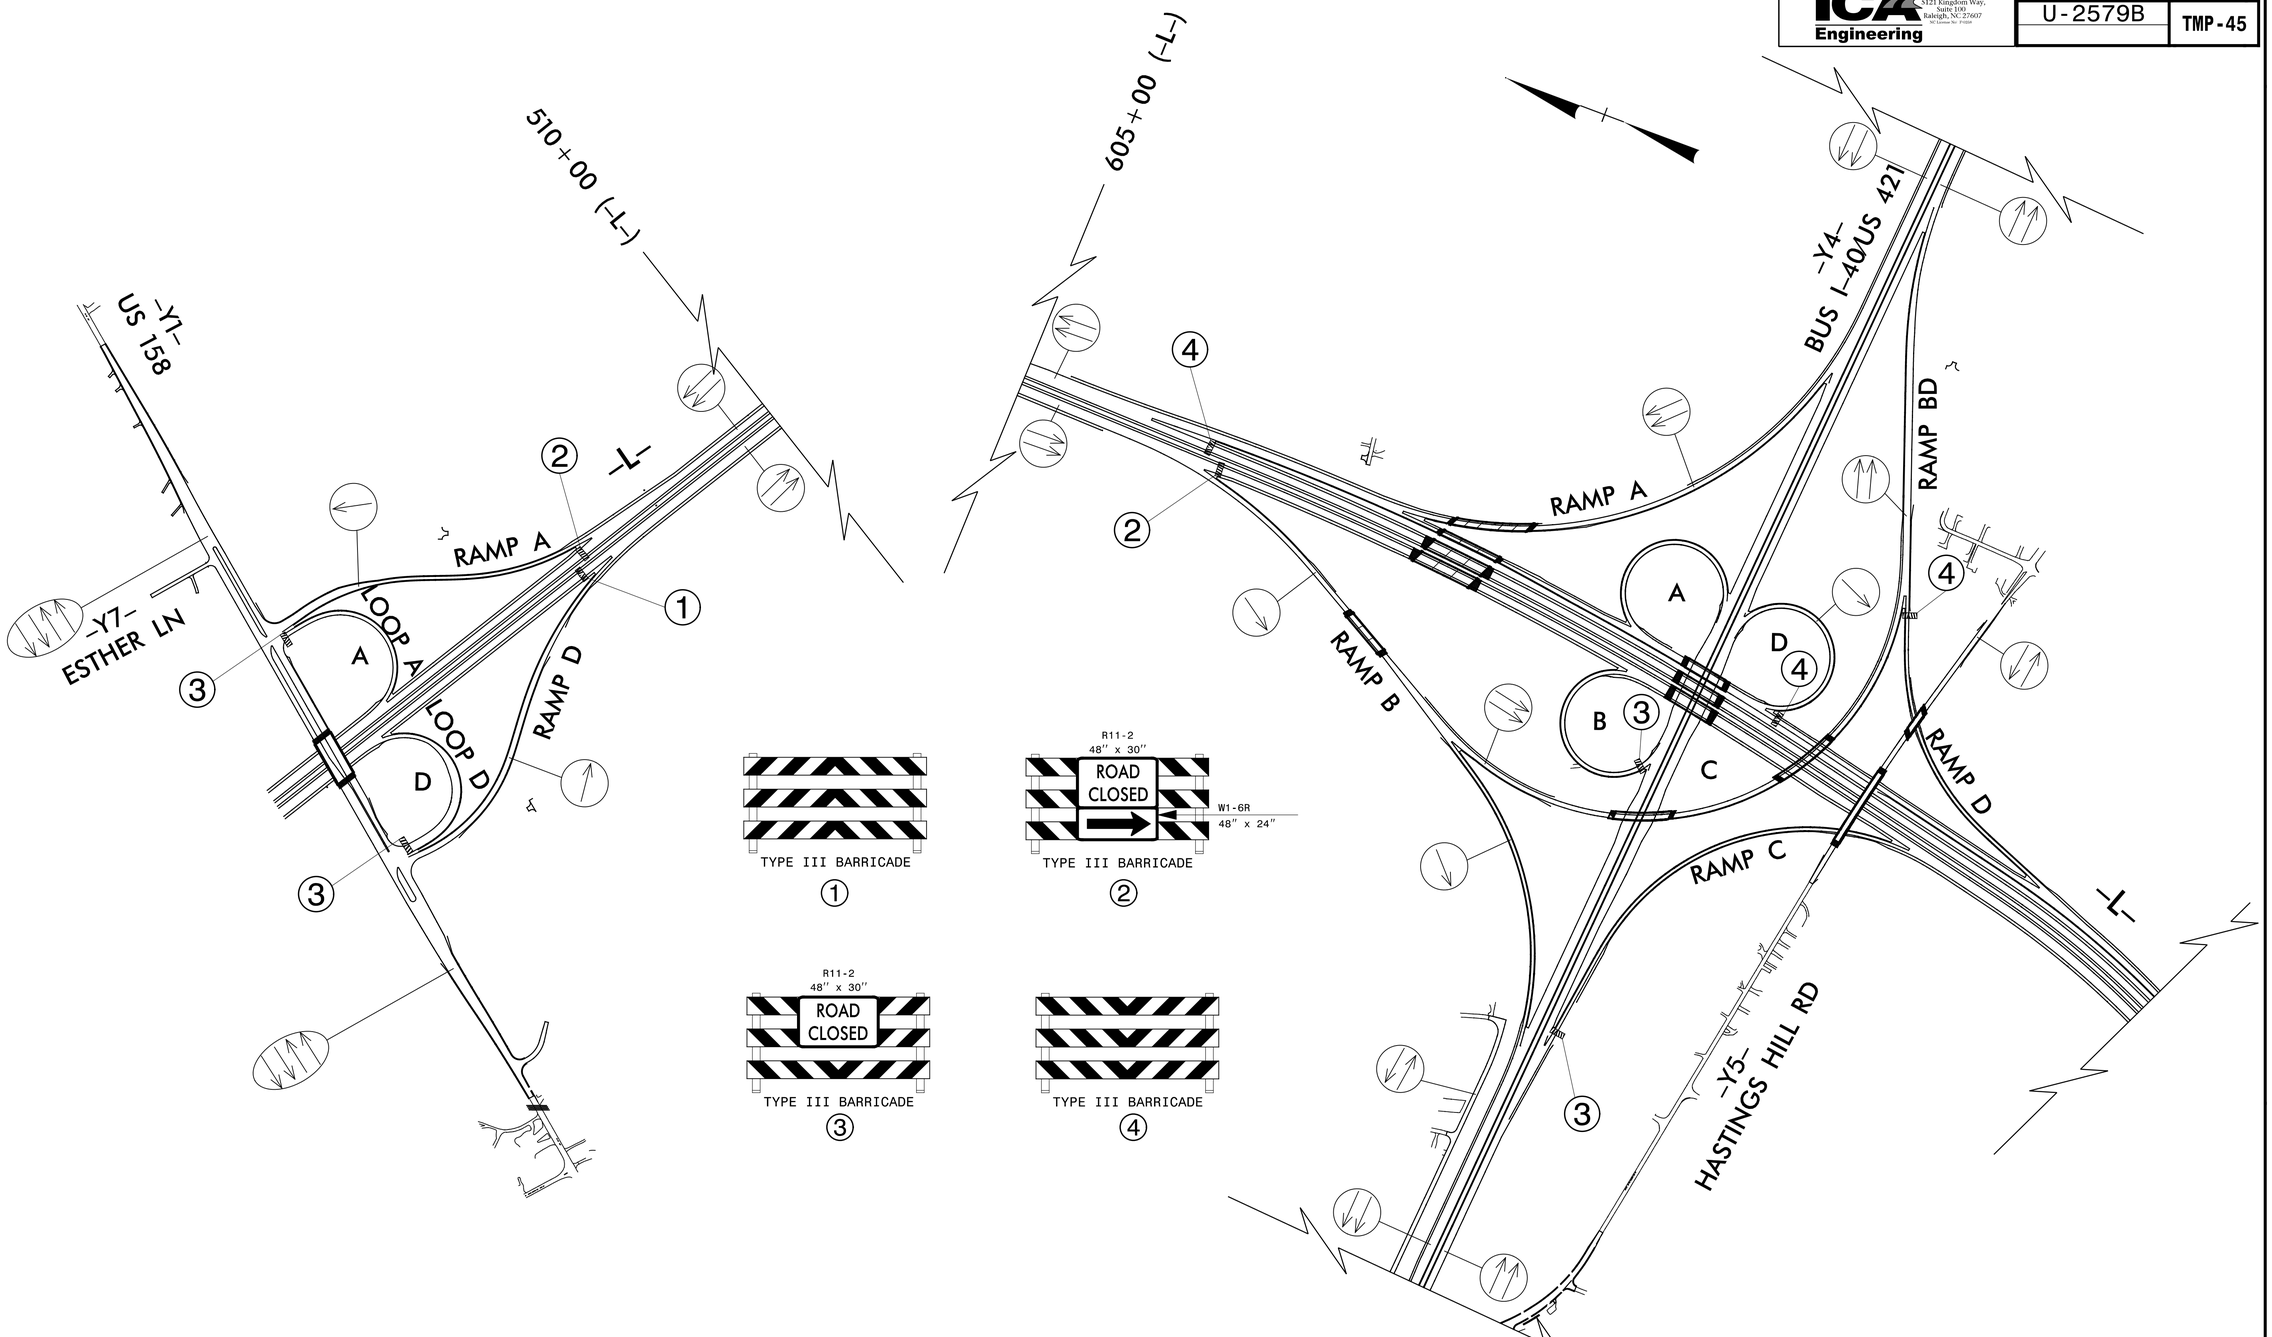

NOTES:
1. ALL PERMANENT BARRICADES ARE RED/WHITE STRIPED AND ARE TO REMAIN UPON PROJECT COMPLETION.
2. BARRICADES ARE TO BE ATTACHED SECURELY TO PAVEMENT.
3. REFER TO FINAL PAVEMENT MARKING PLANS FOR MORE DETAIL.
4. REFER TO RSD 1145.01 AND LOCAL NOTE 9.

Digitally signed by
APPROVED Michael T Rzepka DATE: 6/2/2014
CN=TAZ0X8F-31P43C...

SEAL

NORTH CAROLINA PROFESSIONAL SEAL 15876 ENGINEER MICHAEL T. RZEPKA

PHASE III PERMANENT BARRICADE LOCATIONS

SCALE:	NONE
DATE:	MAY 2014
DWG. BY:	YTM
DESIGN BY:	ACP
REVIEWED BY:	MTR

DIVISION OF HIGHWAYS
TRANSPORTATION MANAGEMENT UNIT
STATE OF NORTH CAROLINA
DEPARTMENT OF TRANSPORTATION
TRAFFIC CONTROL

REVISIONS

CADD FILE

R:\tmp\u2579b_tmp_p11_overview_final_barr.dgn
6/1/2014 7:35:04 PM