ICA Engineering 3121 Kingdom Way, Suite 100 Raleigh, NC 27607 NC License No: F-1024	PROJ. REFERENCE NO.	SHEET NO.
	U-2579B	TMP-21

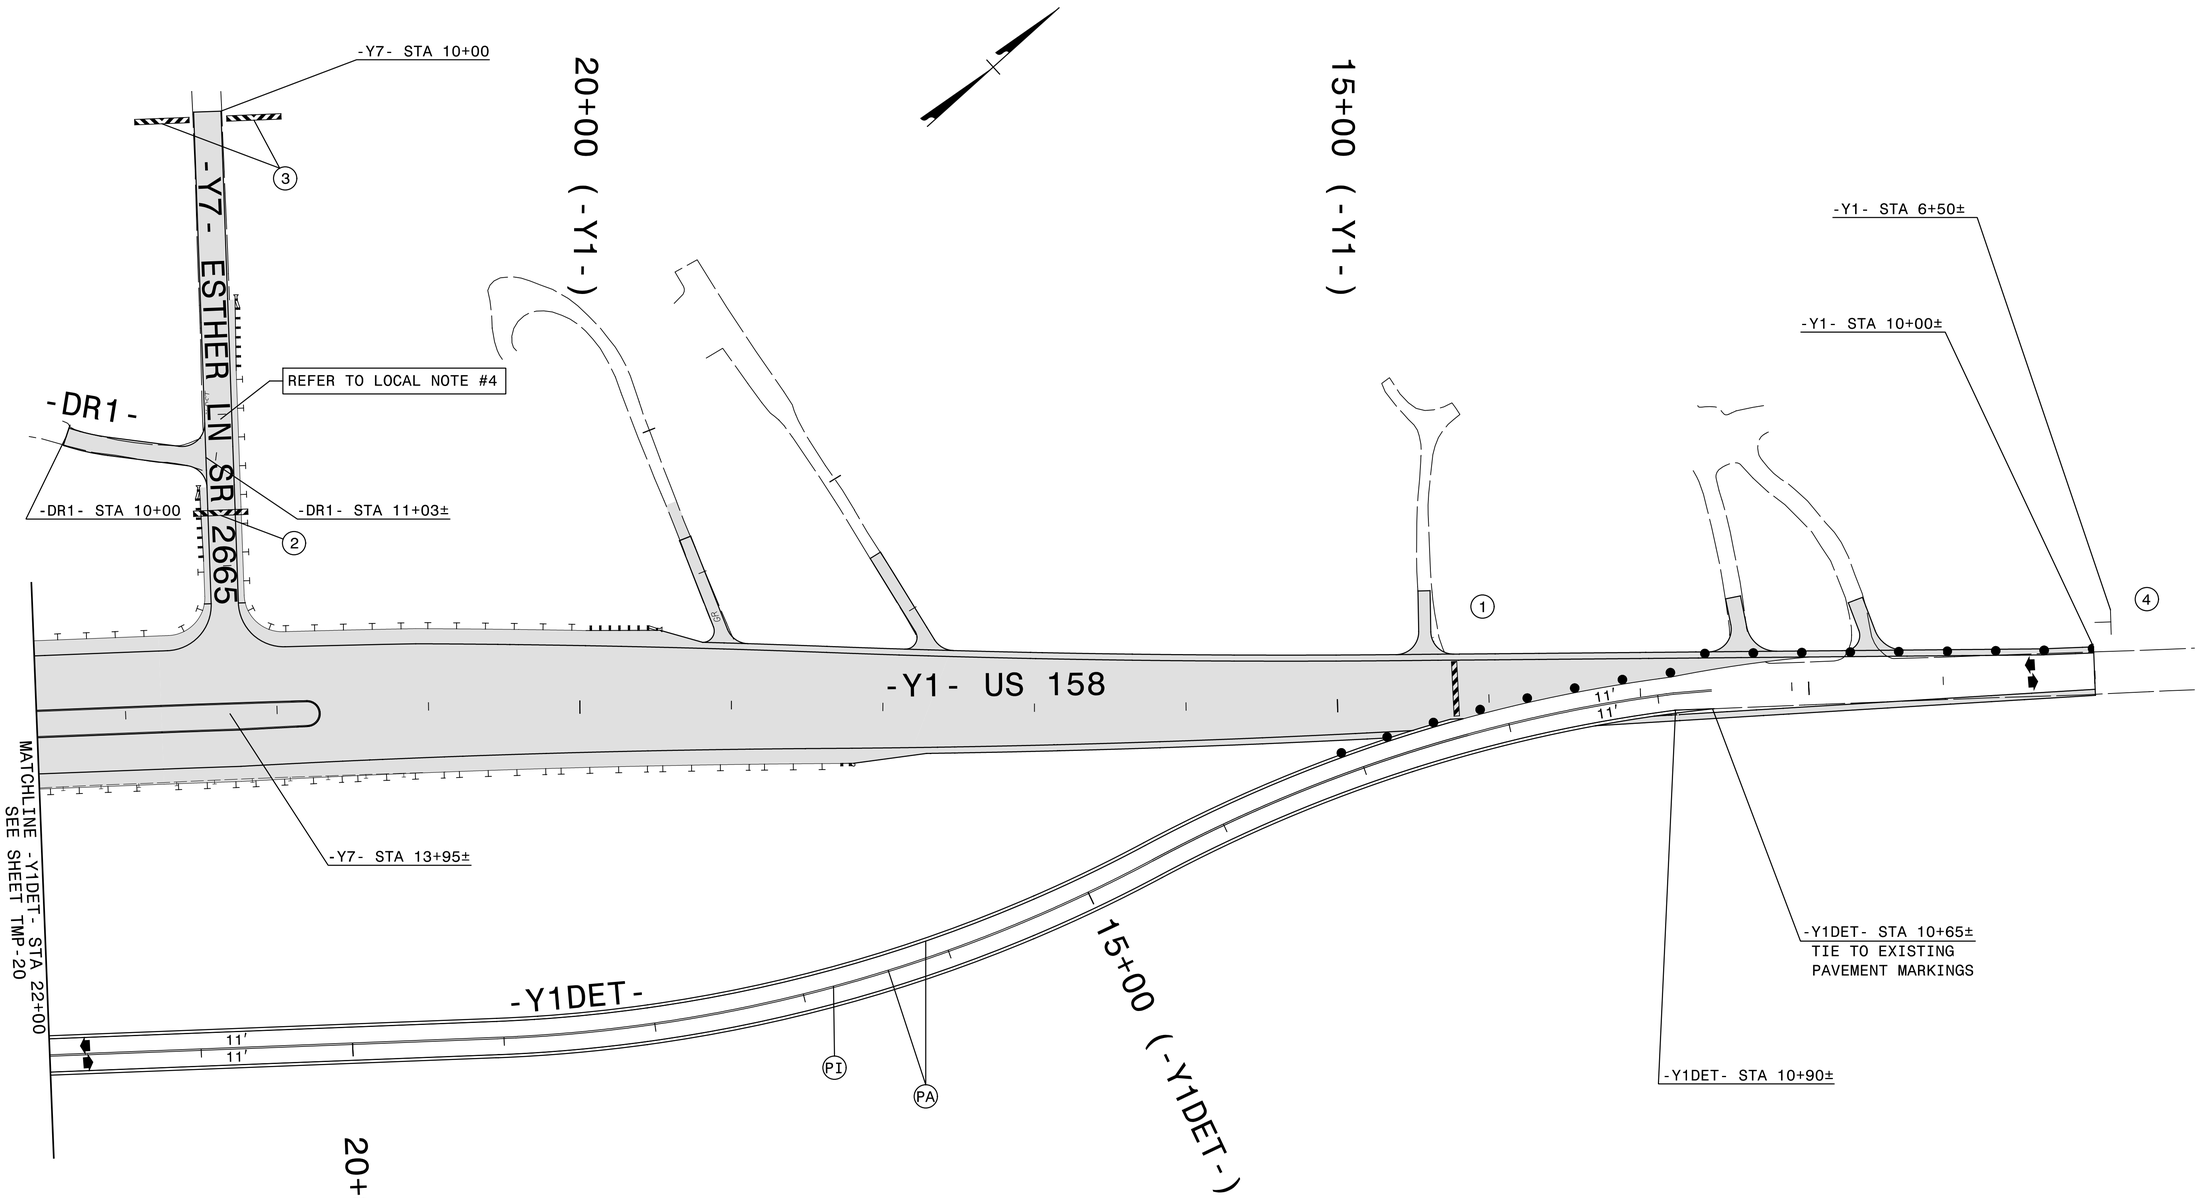

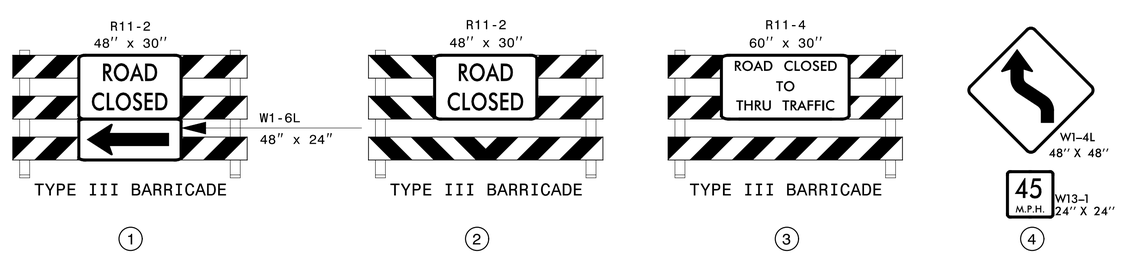

AREA 1

APPROVED DocuSigned by: Michael T Rzepka EF1A2D0B-314A2C... DATE: 6/2/2014

SEAL

NORTH CAROLINA PROFESSIONAL SEAL 15876 ENGINEER MICHAEL T. RZEPKA

PHASE II DETAIL

SCALE:	NONE
DATE:	MAY 2014
DWG. BY:	YTM
DESIGN BY:	ACP
REVIEWED BY:	MTR

DIVISION OF HIGHWAYS TRAFFIC ENGINEERING BRANCH TRAFFIC CONTROL UNIT

REVISIONS

CADD FILE

R:\tmp\u2579b_tmp_yl_dtl_dtl_03.dgn
6/1/2014 7:34:23 PM