PROJ. REFERENCE NO.	SHEET NO.
U-2579B	PMP-19

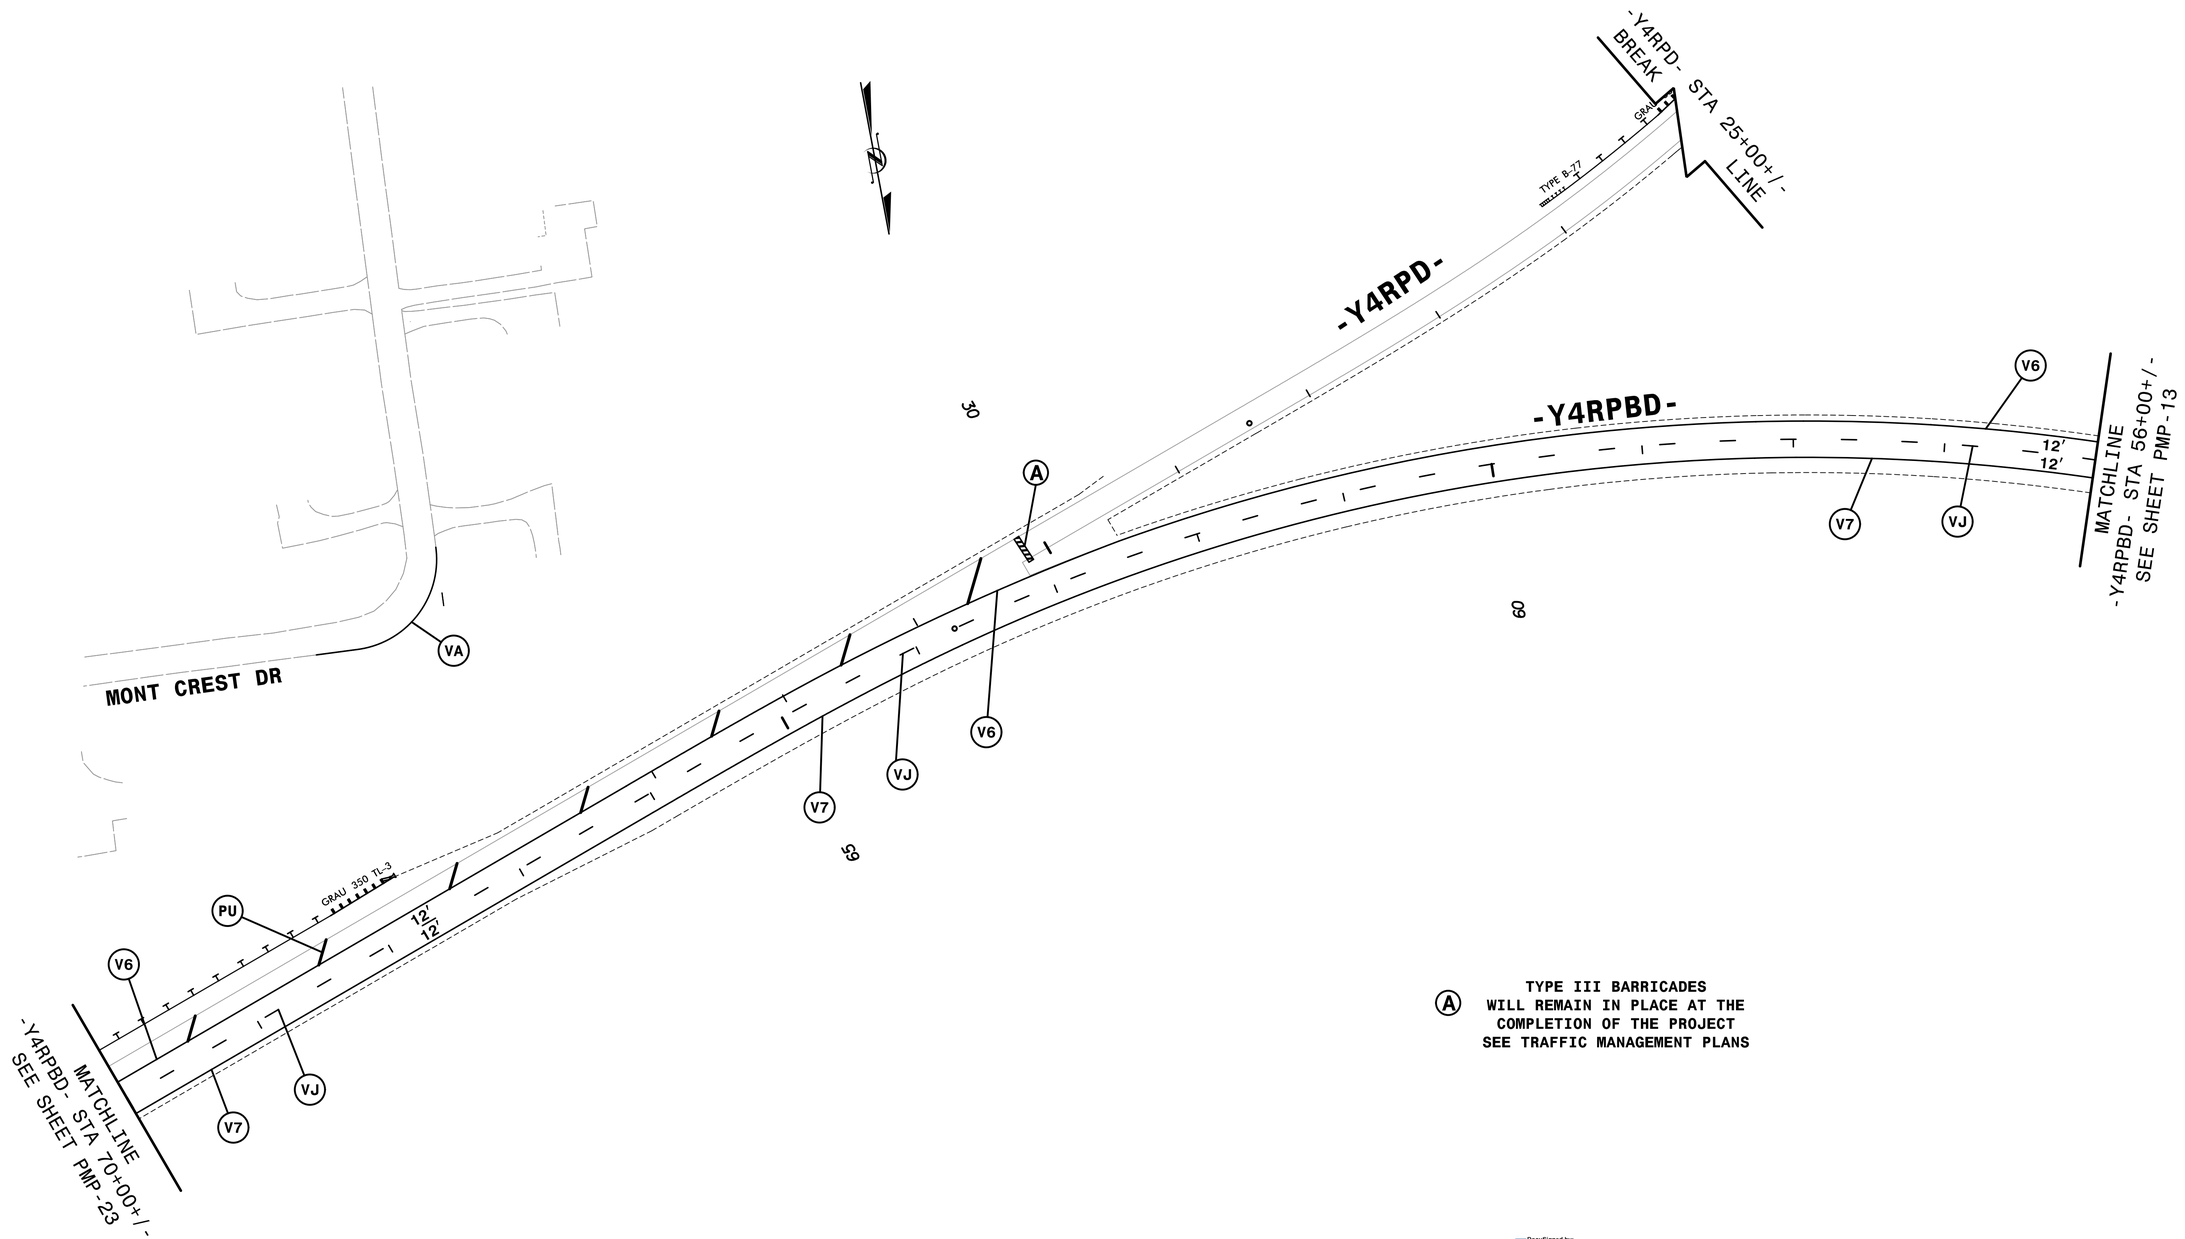

A TYPE III BARRICADES WILL REMAIN IN PLACE AT THE COMPLETION OF THE PROJECT SEE TRAFFIC MANAGEMENT PLANS

APPROVED: DocuSigned by: Rhonda B. Early DATE: 6/10/2014

SEAL

NORTH CAROLINA PROFESSIONAL SEAL 023521 ENGINEER RHONDA B. EARLY

STATE OF NORTH CAROLINA DEPARTMENT OF TRANSPORTATION

HNTB

HNTB NORTH CAROLINA, P.C.
343 E. Six Forks Road, Suite 200
Raleigh, North Carolina 27609
NC License No: C-1554

FINAL PAVEMENT MARKING PLANS

REVISIONS

QA/QC STAGE:

REVIEW:

CONCUR:

REVISE:

VERIFY:

5:42:33 PM
\\PMP\U-2579B_pmp_dl9.dgn
$$$$USERNAME$$$$

8/17/99