ICA Engineering	PROJ. REFERENCE NO.	SHEET NO.
4121 Kingdom Way, Suite 100, Raleigh, NC 27607 NC License No: F-1024	U-2579B	TMP-29

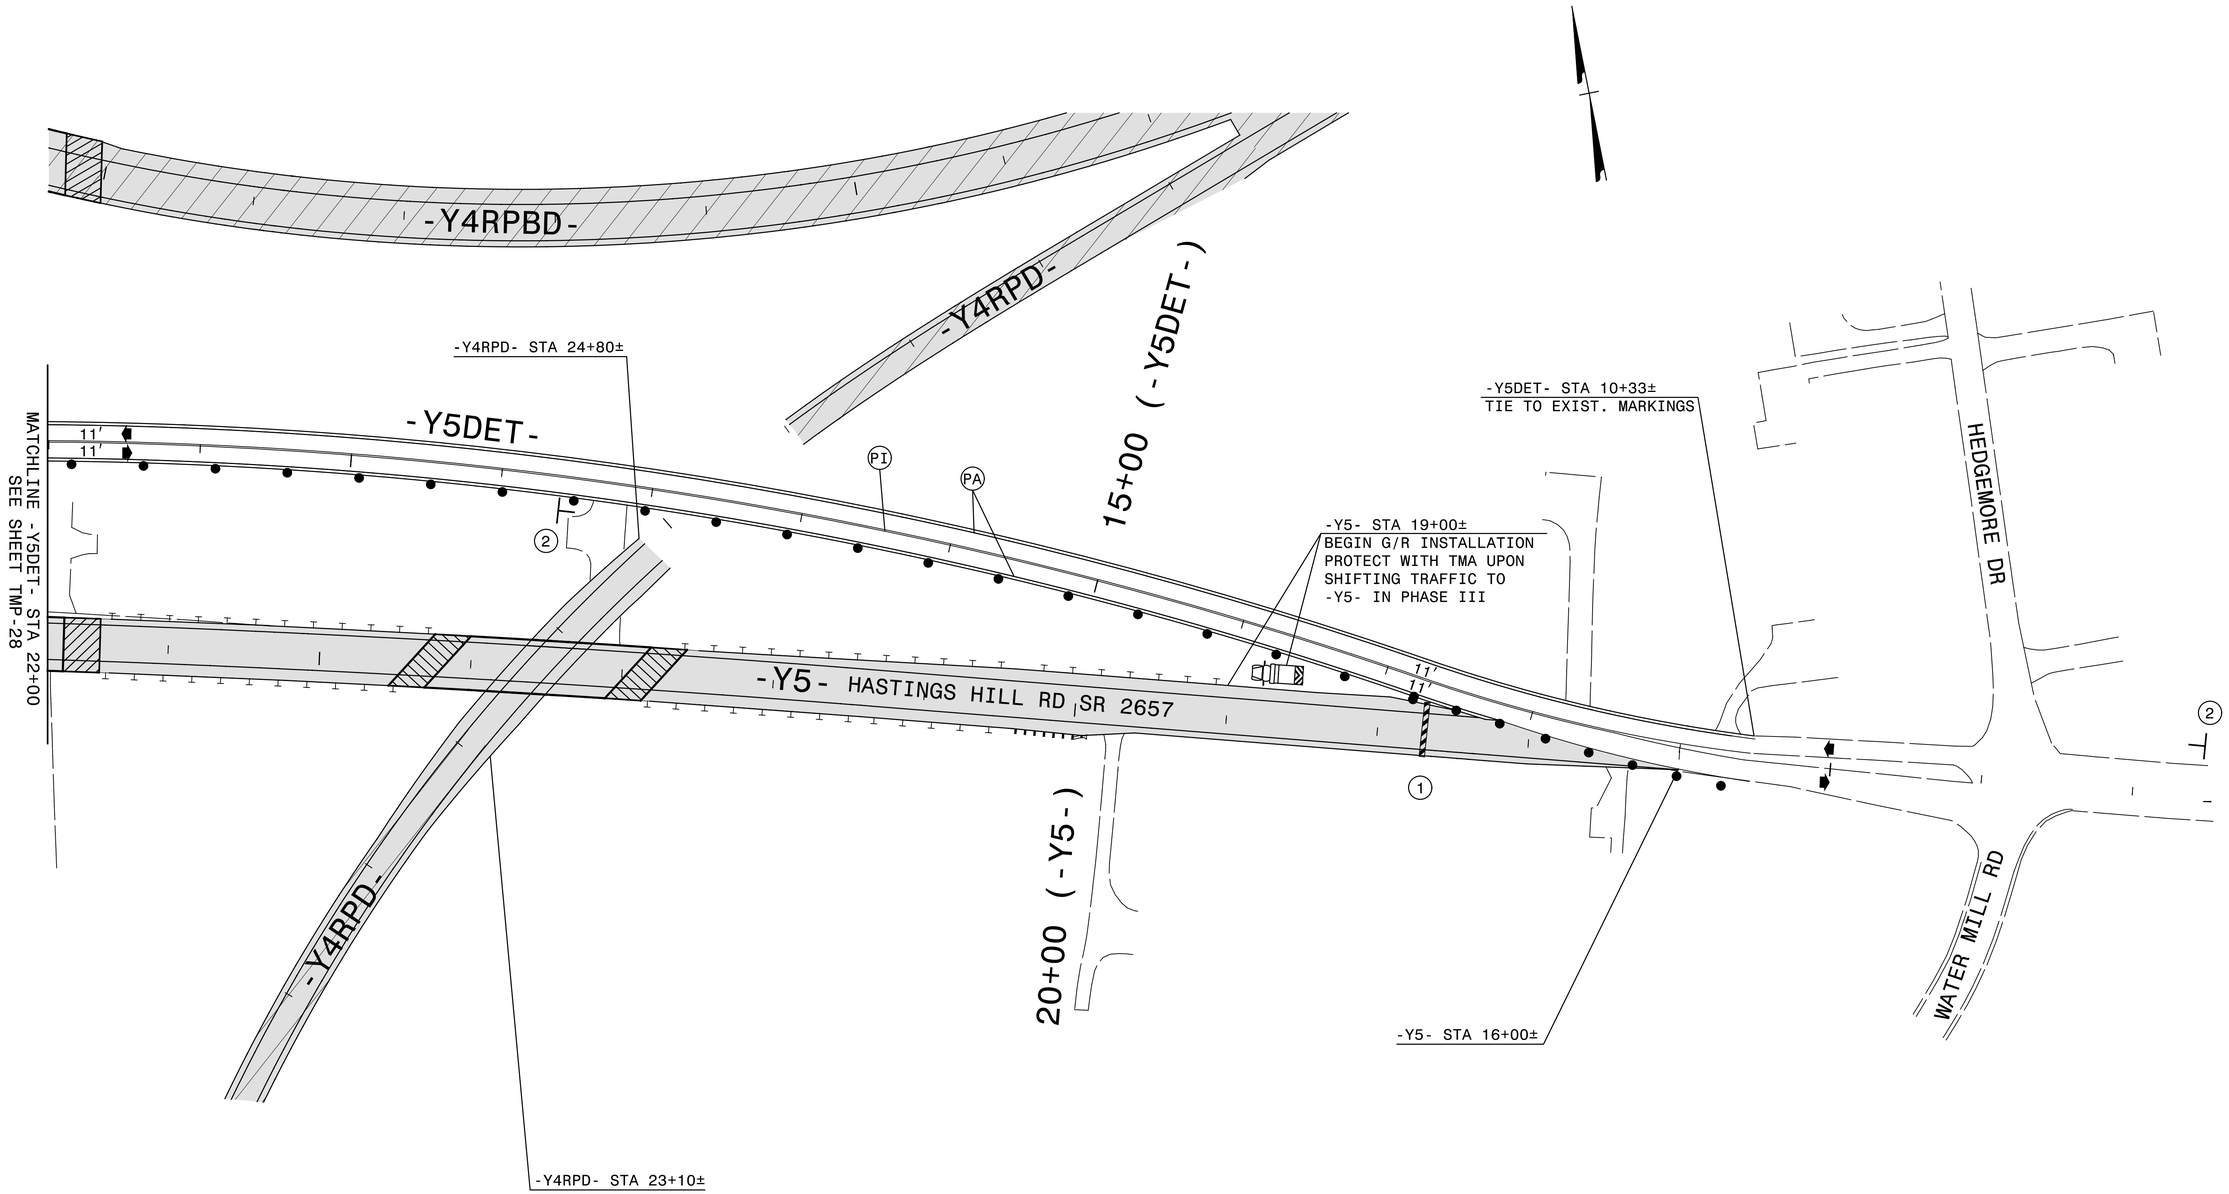

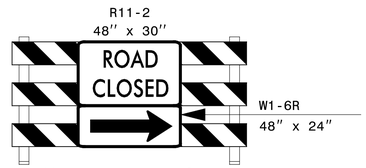

TYPE III BARRICADE

1

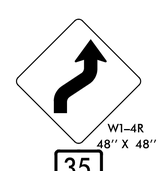

2

AREA 3

APPROVED DocuSigned by: Michael T Ksepka DATE: 6/2/2014
EF1A2608F31943C...

SEAL

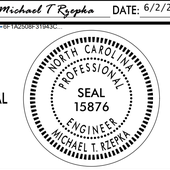

PHASE II DETAIL

SCALE:	NONE
DATE:	MAY 2014
DWG. BY:	YTM
DESIGN BY:	ACP
REVIEWED BY:	MTR

REVISIONS

CADD FILE

R:\tmp\u2579b_tmp_y4_pll_dtl_07.dgn
6/1/2014 7:34:31 PM