ICA Engineering, 4121 Kingdom Way, Suite 100, Raleigh, NC 27607 (NC License No: F-1326)	PROJ. REFERENCE NO.	SHEET NO.
	U-2579B	TMP-2C

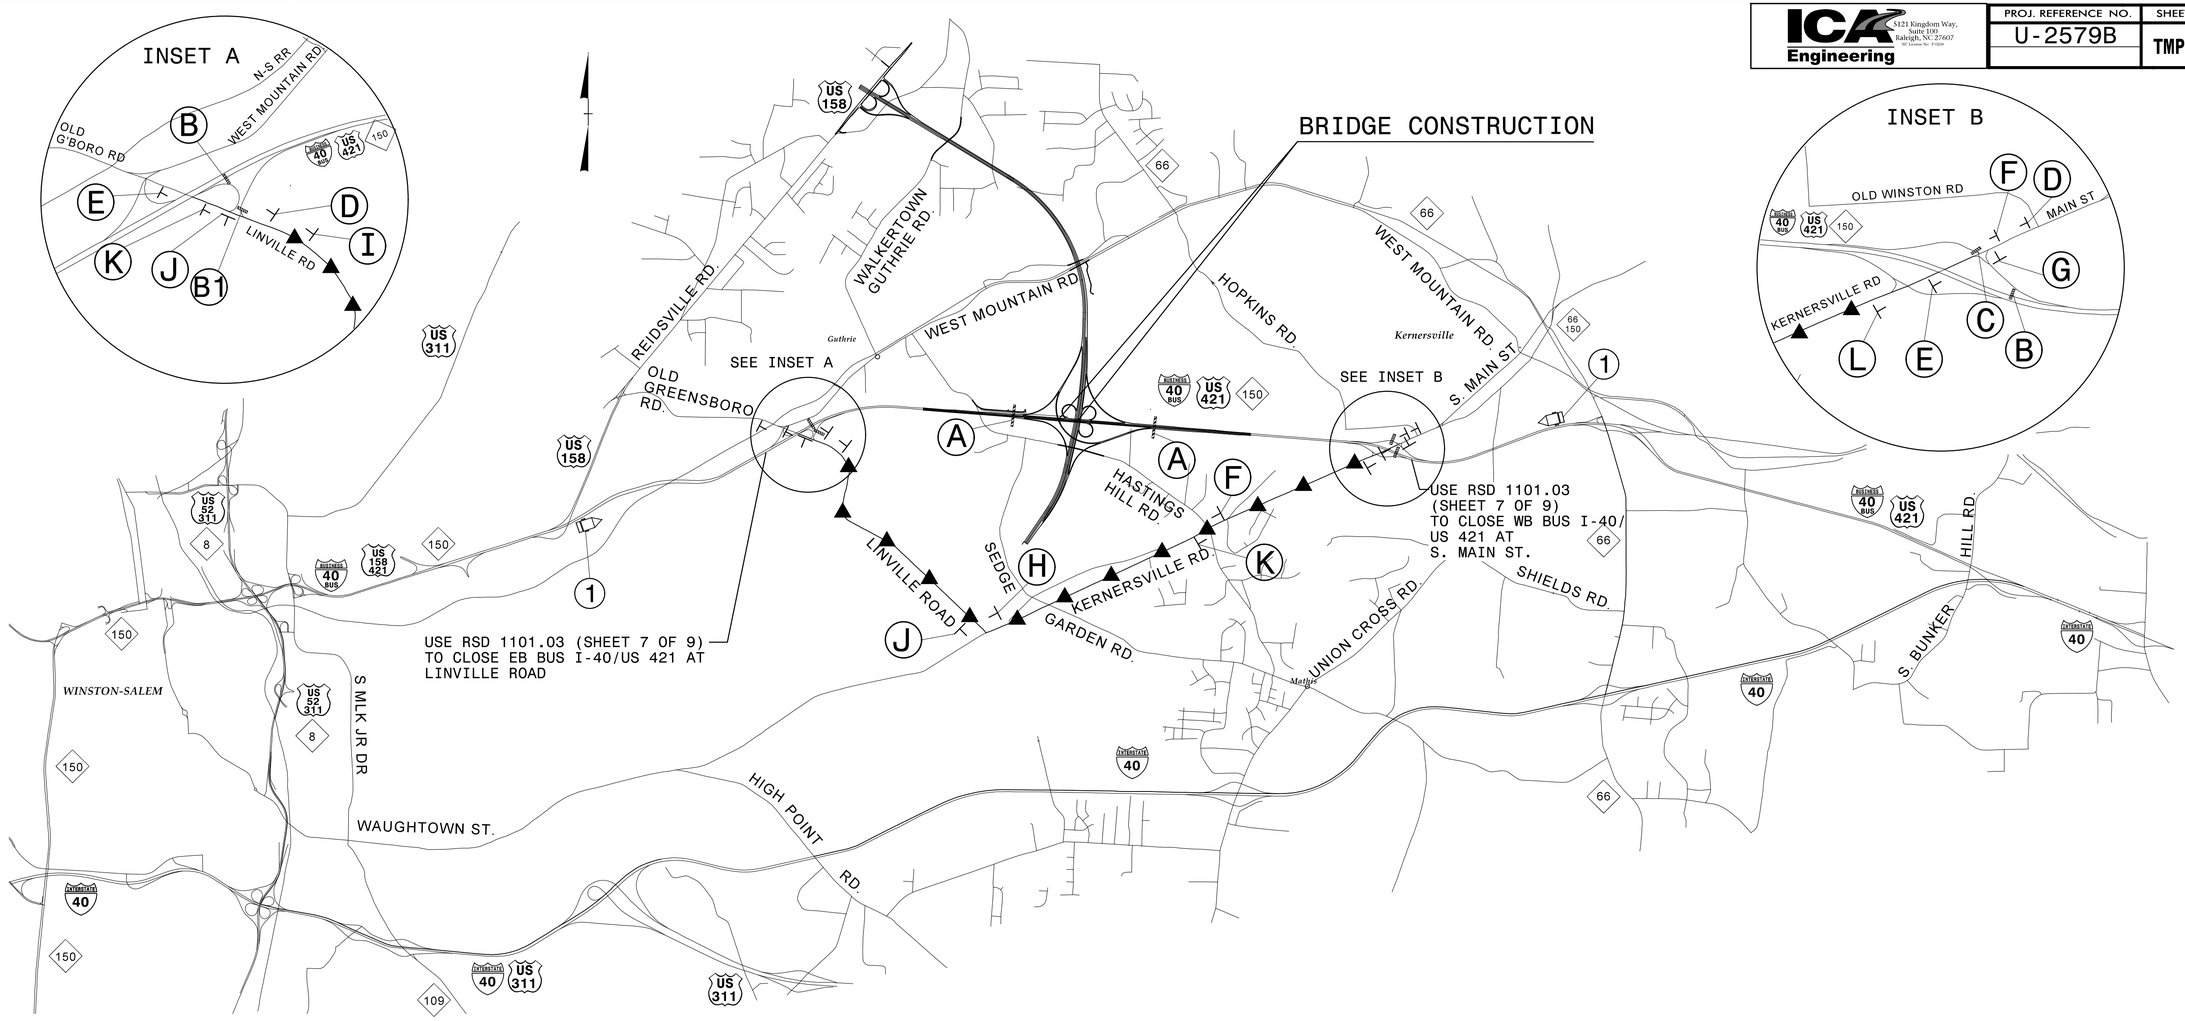

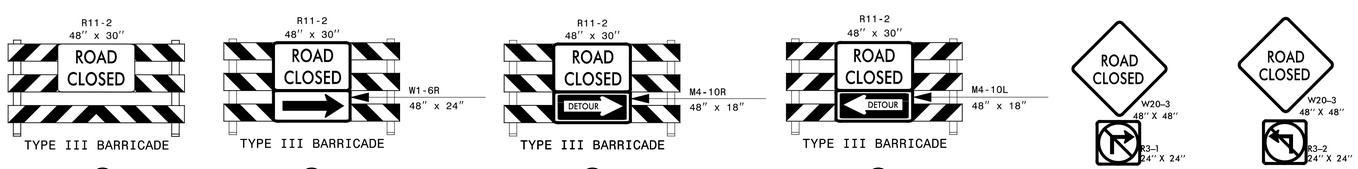

MESSAGE NO. 1	MESSAGE NO. 2
ROAD CLOSED AHEAD	ALL TRAFFIC EXIT

CHANGEABLE MESSAGE SIGN

MESSAGE AS SHOWN OR AS DIRECTED BY THE ENGINEER

1

▲ LOCAL TRAFFIC DETOUR

NOTES:
1. COORDINATE WITH NCDOT ON PLACEMENT AND USAGE OF DETOUR ROUTE SIGNS AND PORTABLE CHANGEABLE MESSAGE SIGNS.
2. REFER TO RSD 1101.03 FOR ADDITIONAL SIGNS AND GENERAL NOTES.
3. ALL DETOUR ROUTE SIGN LOCATIONS SHOWN ARE APPROXIMATE.

SEE SHEET TMP-2D FOR SIGN ASSEMBLIES (F) THROUGH (L)

APPROVED DocuSigned by: Michael T Rzepka DATE: 7/16/2014

SEAL — NORTH CAROLINA PROFESSIONAL SEAL 15876 ENGINEER MICHAEL T. RZEPKA

DETOUR ROUTE FOR BUS I-40/US 421 CLOSURE

SCALE:	NONE
DATE:	JUL 2014
DWG. BY:	YTM
DESIGN BY:	ACP
REVIEWED BY:	MTR

DIVISION OF HIGHWAYS — STATE OF NORTH CAROLINA DEPARTMENT OF TRANSPORTATION — TRAFFIC ENGINEERING BRANCH

REVISIONS

CADD FILE

R:\tmp\u2579b_tmp_detour_40_2c.dgn 8:56:35 AM 7/16/2014